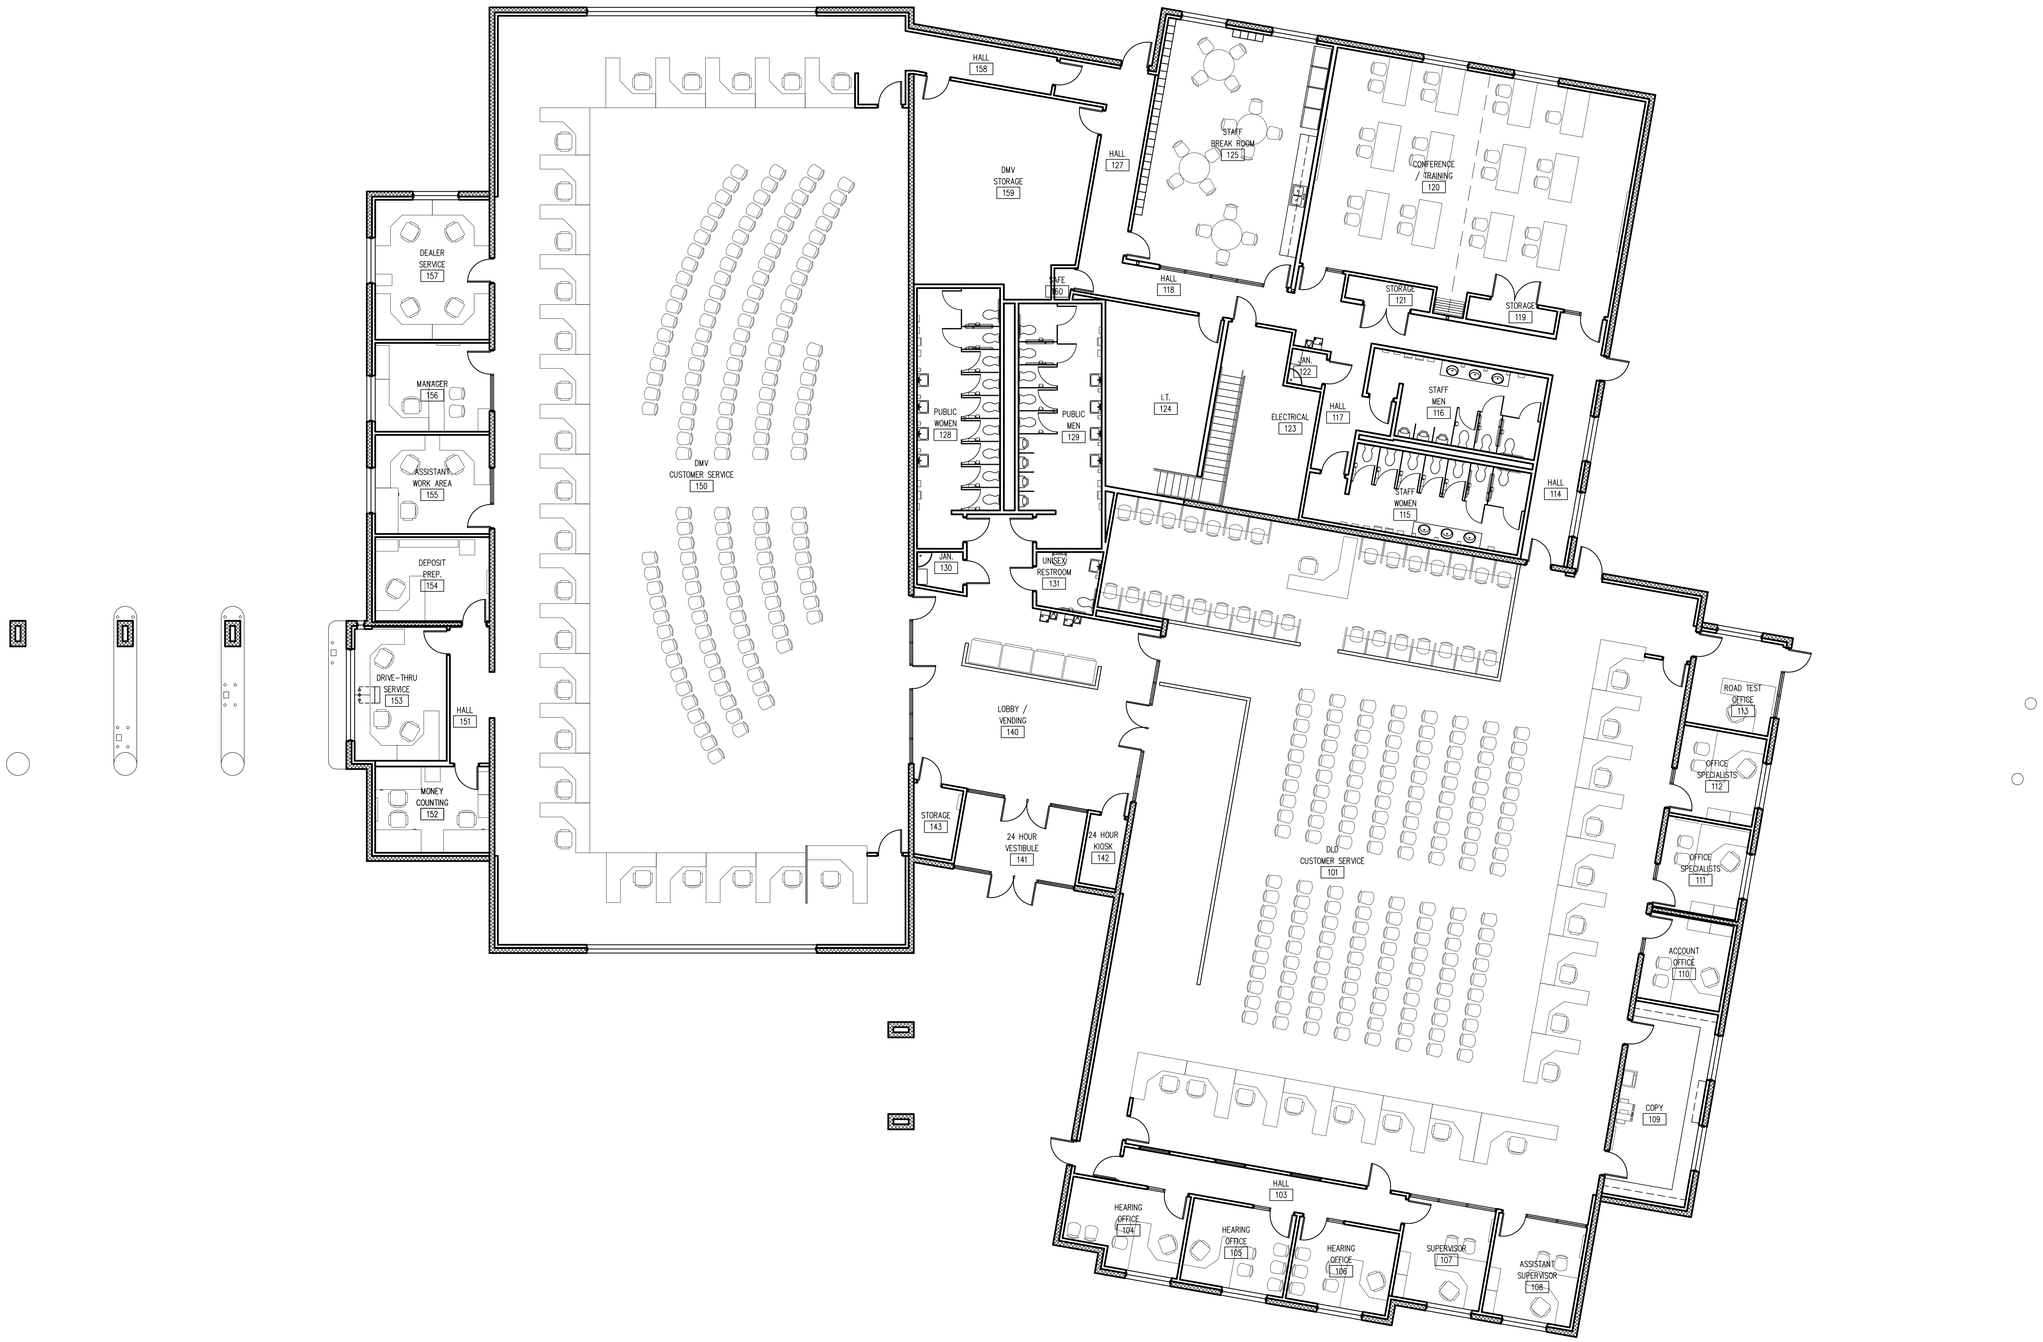

FLOOR PLAN
SCALE 1/8" = 1'-0"

PROJECT NORTH

DEPARTMENT OF
PUBLIC SAFETY
DLD / DMV JOINT FACILITY
DFCM PROJECT # 07037550
DRAPER, UTAH

JRCA
ARCHITECTS
577 South 200 East
Salt Lake City, Utah 84111
(801) 533-2100 fax: 533-2101 jrcadesign.com

KELLER CONSTRUCTION

DATE/REVISION	PROJECT #.
11 · 27 · 07	07022
03 · 25 · 08	

FLOOR PLAN

AE 101