Northern Utah State Veterans Nursing Home

ELEVATION 'A'

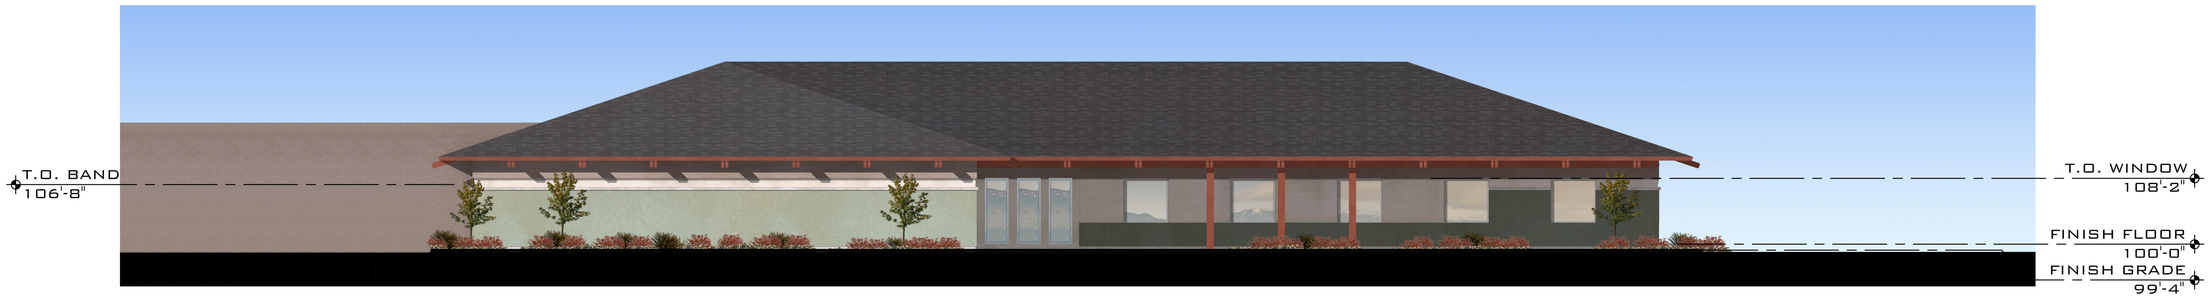

ELEVATION 'B'

ELEVATION 'C'

ELEVATION 'D'

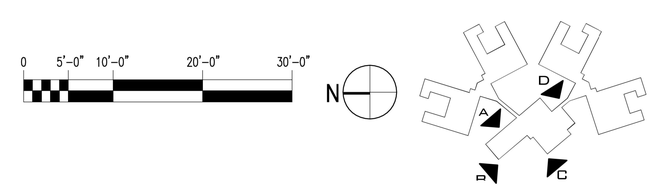

CENTRAL BUILDING ELEVATIONS

BIG-D CONSTRUCTION | ARCHITECTURAL nexus