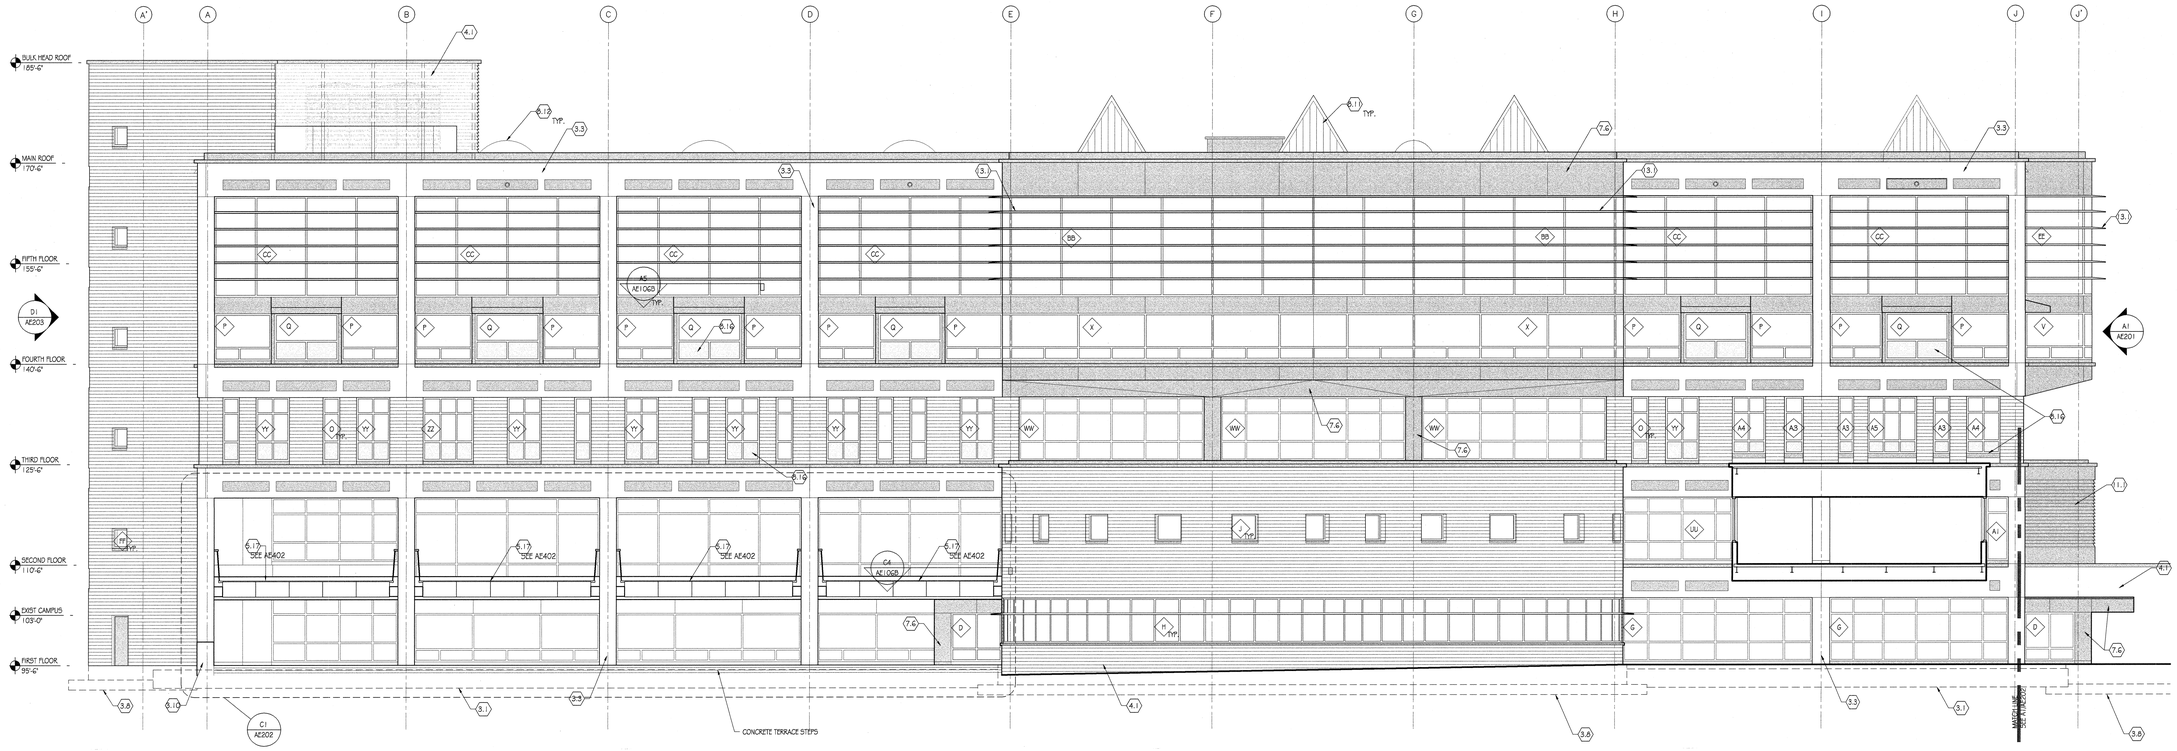

D1 PARTIAL ELEVATION- WEST
SCALE: 1/8" = 1'-0"

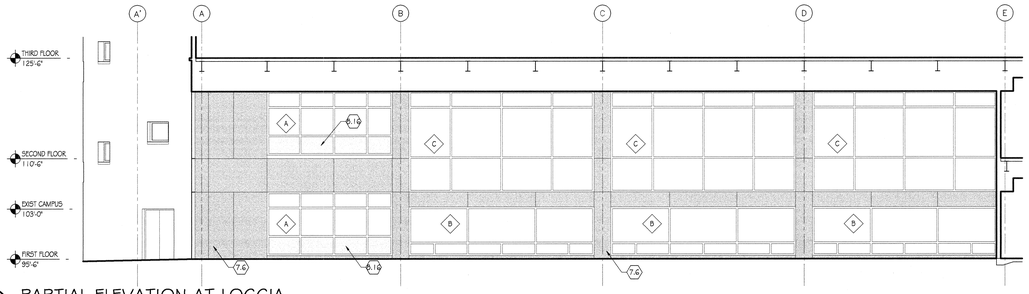

C1 PARTIAL ELEVATION AT LOGGIA
SCALE: 1/8" = 1'-0"

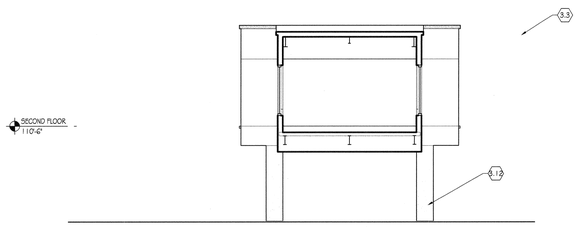

C4 BRIDGE SECTION
SCALE: 1/8" = 1'-0"

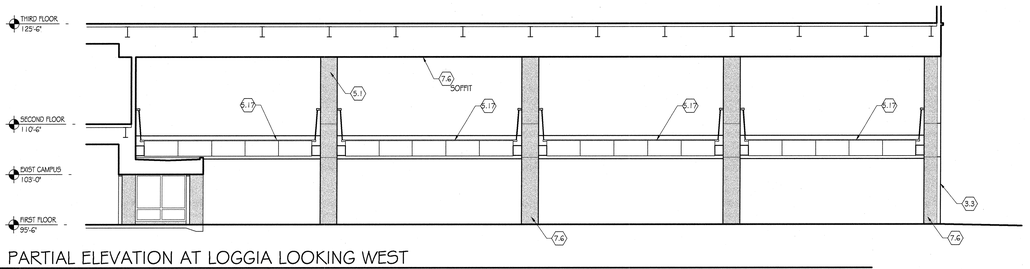

B1 PARTIAL ELEVATION AT LOGGIA LOOKING WEST
SCALE: 1/8" = 1'-0"

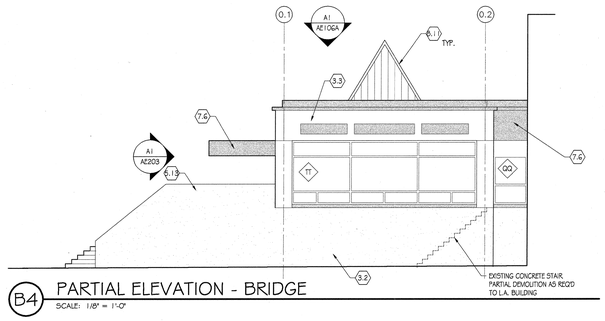

B4 PARTIAL ELEVATION - BRIDGE
SCALE: 1/8" = 1'-0"

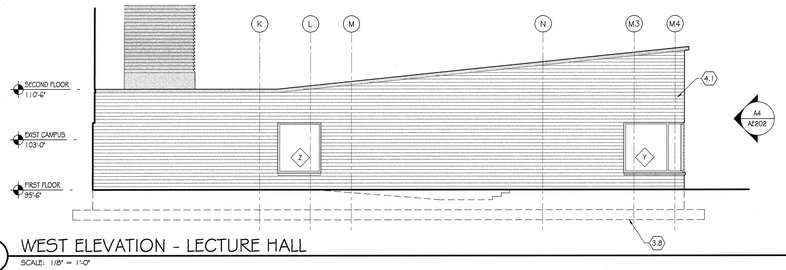

A1 WEST ELEVATION - LECTURE HALL
SCALE: 1/8" = 1'-0"

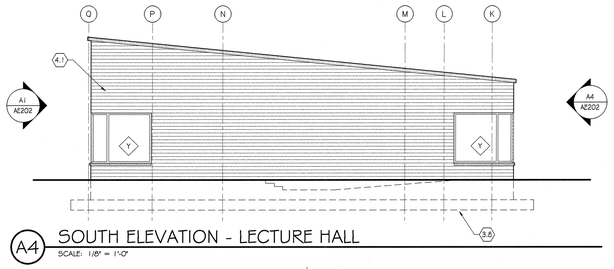

A4 SOUTH ELEVATION - LECTURE HALL
SCALE: 1/8" = 1'-0"

KEY NOTE LEGEND

DIVISION 3 - CONCRETE	
3.1	MAT FOUNDATION
3.2	ARCHITECTURAL CONCRETE WALL
3.3	PRECAST CONCRETE CLADDING UNITS
3.8	STRUCTURAL CONCRETE FOOTING
3.10	CAST-IN-PLACE CONCRETE
3.12	CAST-IN-PLACE CONCRETE PIER (AROUND STEEL COLUMN)
DIVISION 4 - MASONRY	
4.1	FACE BRICK
DIVISION 5 - METALS	
5.1	STRUCTURAL STEEL
5.13	STEEL PIPE HANDRAIL
5.17	STEEL CANOPY (WITH DIVISION 8 INFILL)
DIVISION 7 - THERMAL & MOISTURE PROTECTION	
7.6	COMPOSITE METAL WALL PANEL SYSTEM
DIVISION 8 - DOORS & WINDOWS	
8.11	STRUCTURED TRANSLUCENT PANEL SKYLIGHT
8.12	UNIT SKYLIGHT
8.16	SPANDREL GLAZING
DIVISION 11 - EQUIPMENT	
11.1	HORIZONTAL LOUVER BLINDS
DIVISION 13 - SPECIAL CONSTRUCTION	
13.1	ALUMINUM SUNSHADE FABRICATION

Digital Learning Center

Utah Valley State College

800 West University Parkway
Orem, UT 84058

DFCM Project No. 05188790

Contractor
Layton Construction
9090 South Sandy Parkway
Sandy, UT 84070
t 801.568.9090 f 801.569.5450

Executive Architect
Cooper Roberts Simonsen Architects
700 North 200 West
Salt Lake City, UT 84103
t 801.355.5915 f 801.355.9885

Design Architect
Alspector Architecture, llc
350 Seventh Ave, Suite 904
New York, NY 10001
t 212.239.0442 f 212.279.9722

Civil Engineer
Psomas
4179 Riverboat Road, Suite 200
Salt Lake City, UT 84123
t 801.270.5777 f 801.270.5782

Landscape Architect
Design Workshop
244 South 200 West, Suite 110
Salt Lake City, UT 84101
t 801.359.4771 f 801.359.4411

Structural Engineer
Dunn Associates
380 West 800 South, Suite 100
Salt Lake City, UT 84101
t 801.575.8877 f 801.575.8875

Mechanical Engineer
Colvin Engineering
244 West 300 North, Suite 200
Salt Lake City, UT 84103
t 801.322.2400 f 801.322.2416

Electrical Engineer
Spectrum
175 S Main St, Suite 300
Salt Lake City, UT 84111
t 801.328.5151 f 801.328.5155

Acoustical Consultant
Yantis Acoustical Design
720 Olive Way, Suite 1400
Seattle, WA 98101
t 206.583.0465 f 206.583.0615

Library Consultant
Michaels Associates Design Consultants
14809 N 73rd Street, Suite 100
Scottsdale, AZ 85260
t 480.998.7476 f 480.998.9390

LICENSED PROFESSIONAL ARCHITECT
SOREN D. SIMONSEN
No. 261037
STATE OF UTAH

WORK PACKAGE #4

Date: DECEMBER 22, 2006 (WP #4)

Scale:

ELEVATIONS - WEST
ELEVATION

AE202