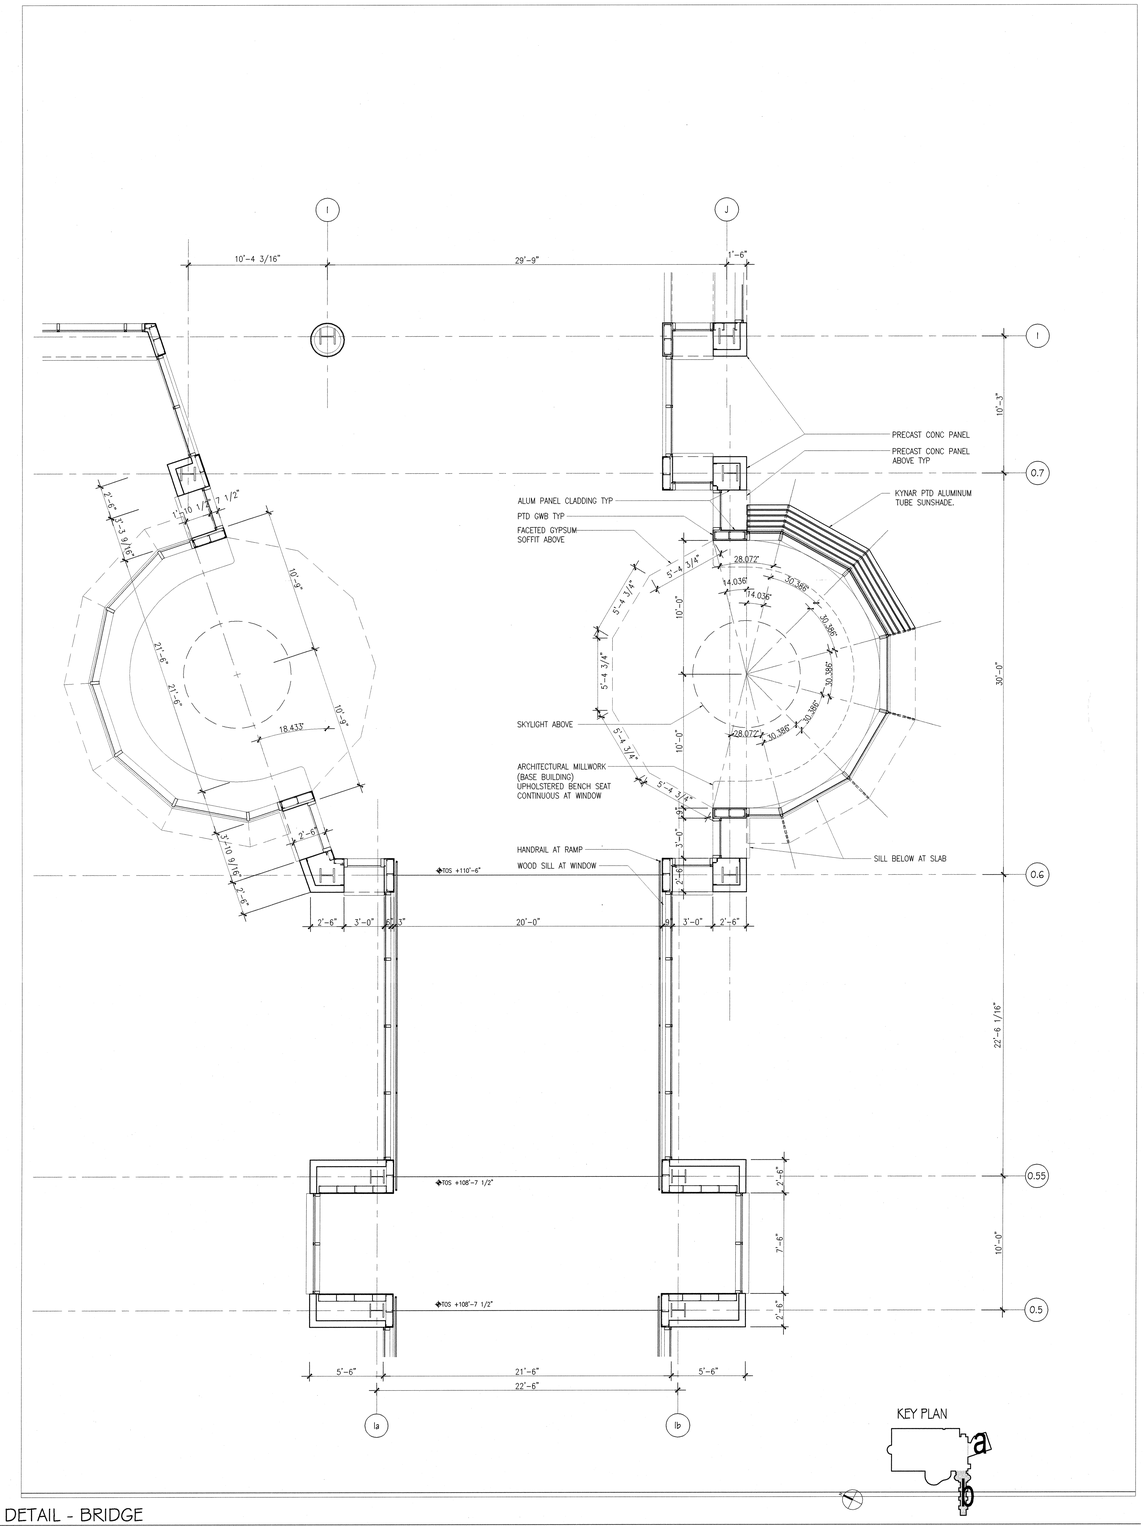

A1 PLAN DETAIL - BRIDGE
SCALE: 1/4" = 1'-0"

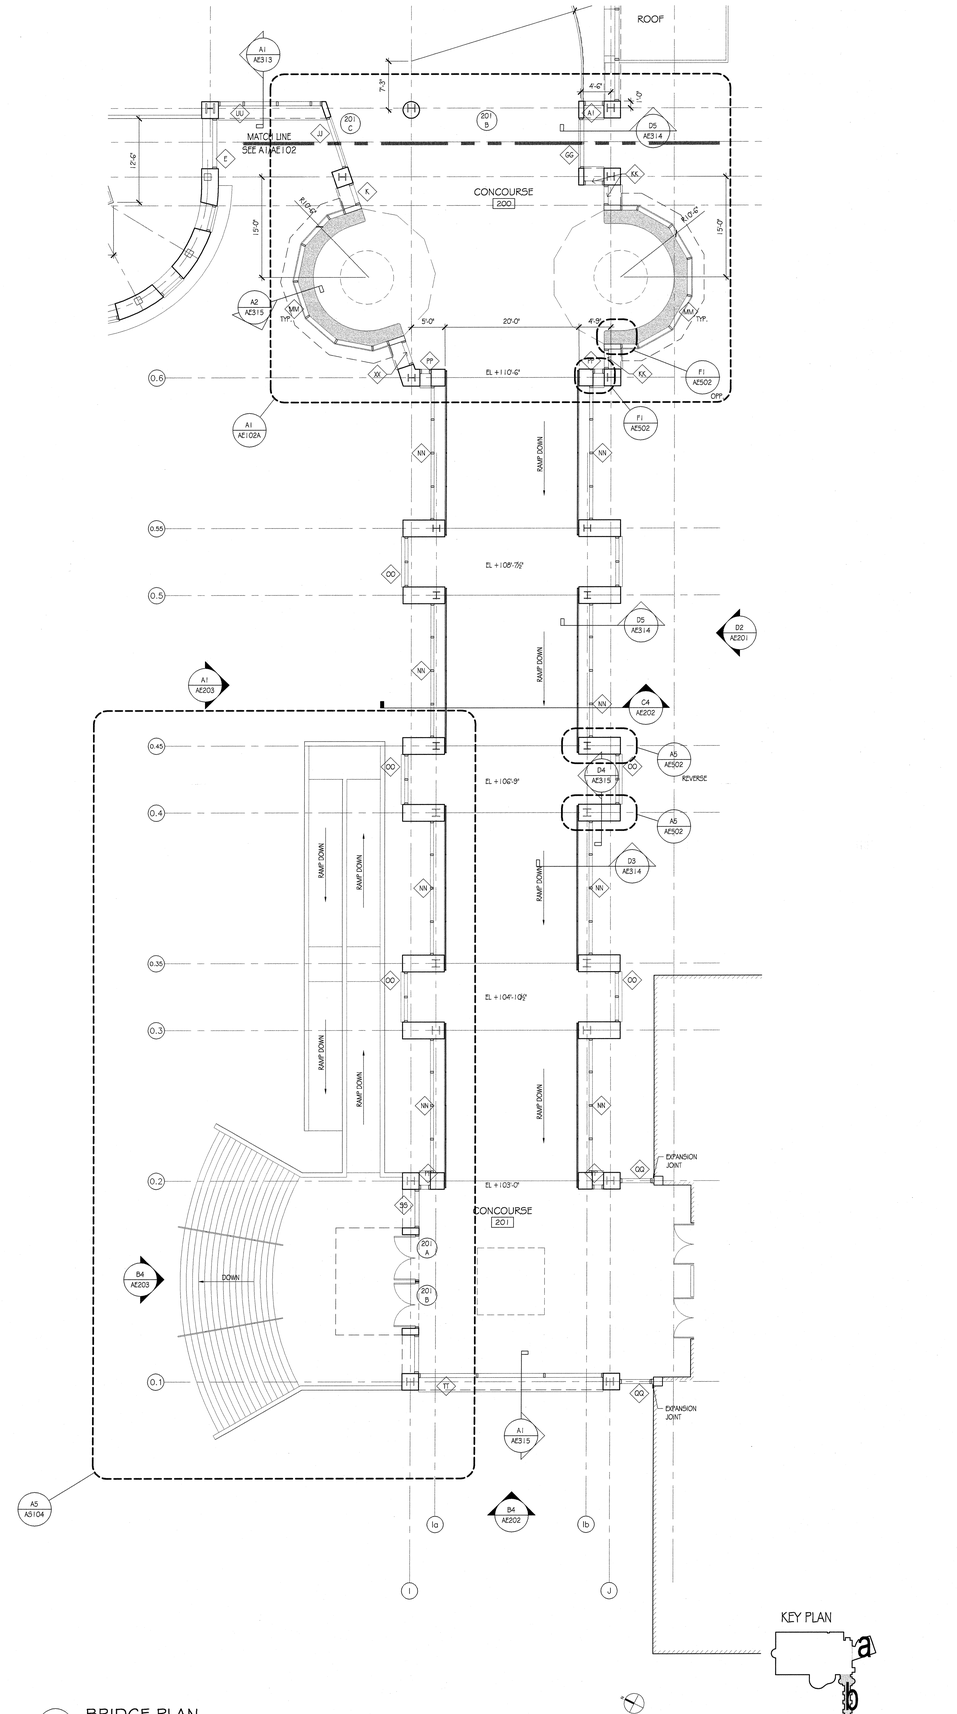

A5 BRIDGE PLAN
SCALE: 1/8" = 1'-0"

Digital Learning Center

Utah Valley State College

800 West University Parkway
Orem, UT 84058

DFCM Project No. 05188790

Contractor
Layton Construction
9090 South Sandy Parkway
Sandy, UT 84070
t 801.568.9090 f 801.569.5450

Executive Architect
Cooper Roberts Simonsen Architects
700 North 200 West
Salt Lake City, UT 84103
t 801.355.5915 f 801.355.9885

Design Architect
Alspector Architecture, llc
350 Seventh Ave, Suite 904
New York, NY 10001
t 212.239.0442 f 212.279.9722

Civil Engineer
Psomas
4179 Riverboat Road, Suite 200
Salt Lake City, UT 84123
t 801.270.5777 f 801.270.5782

Landscape Architect
Design Workshop
244 South 200 West, Suite 110
Salt Lake City, UT 84101
t 801.359.4771 f 801.359.4411

Structural Engineer
Dunn Associates
380 West 800 South, Suite 100
Salt Lake City, UT 84101
t 801.575.8877 f 801.575.8875

Mechanical Engineer
Colvin Engineering
244 West 300 North, Suite 200
Salt Lake City, UT 84103
t 801.322.2400 f 801.322.2416

Electrical Engineer
Spectrum
175 S Main St, Suite 300
Salt Lake City, UT 84111
t 801.328.5151 f 801.328.5155

Acoustical Consultant
Yantis Acoustical Design
720 Olive Way, Suite 1400
Seattle, WA 98101
t 206.583.0465 f 206.583.0615

Library Consultant
Michaels Associates Design Consultants
14809 N 73rd Street, Suite 100
Scottsdale, AZ 85260
t 480.998.7476 f 480.998.9390

LICENSED PROFESSIONAL ARCHITECT
SOREN D. SIMONSEN
No. 261037
STATE OF UTAH

WORK PACKAGE #4

Date: DECEMBER 22, 2006 (WP #4)

Scale:

SECOND FLOOR PLAN - BRIDGE

AE102A