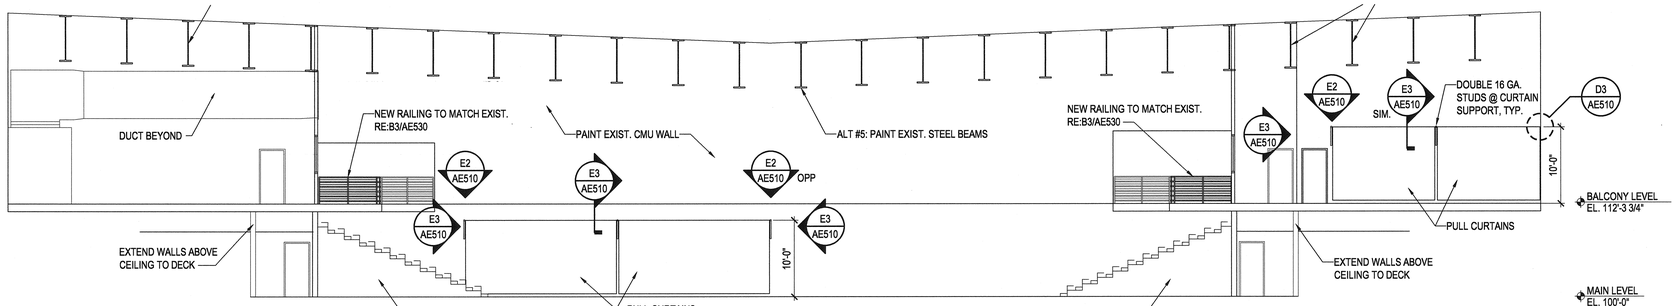

D1 EAST WALL ELEVATION
1/8" = 1'-0"

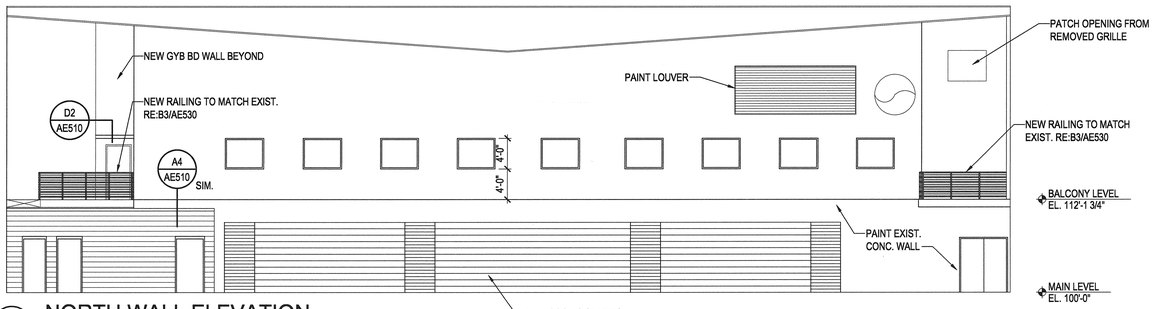

C1 NORTH WALL ELEVATION
1/8" = 1'-0"

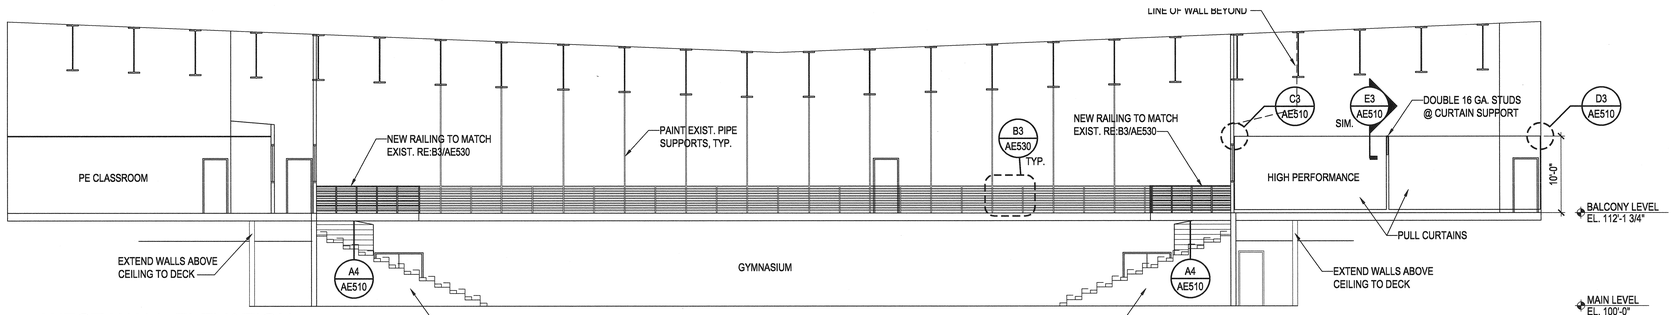

B1 WEST WALL ELEVATION
1/8" = 1'-0"

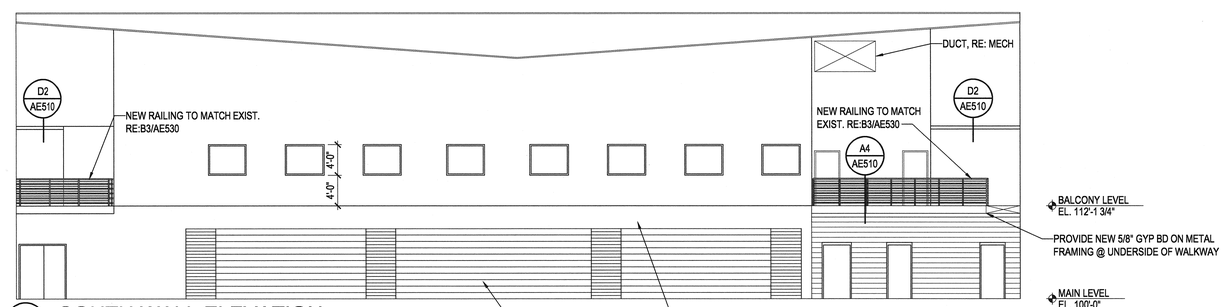

A1 SOUTH WALL ELEVATION
1/8" = 1'-0"

MHTN ARCHITECTS, INC.
420 East South Temple
Suite 100
Salt Lake City, Utah 84111
Telephone (801) 595-6700
Telefax (801) 595-6717
www.mhtn.com

SWENSON BUILDING REMODEL
WEBER STATE UNIVERSITY
OGDEN CAMPUS OGDEN, UTAH

UTAH STATE DIVISION OF
FACILITIES CONSTRUCTION & MANAGEMENT
DFCM PROJECT NO. 02278810

WEBER STATE UNIVERSITY

SEAL

STATE OF UTAH
DENNIS H. CECCHINI
183-122981-0301
LICENSED ARCHITECT

MHTN PROJECT NO. 2004552.00
DFCM PROJECT NO. 02278810
DRAWN BY: MAG CHECKED BY: MG

ISSUED:

NO.	DATE	DESCRIPTION
1	3/8/05	CONSTRUCTION DOCUMENTS

REVISIONS:

NO.	DATE	DESCRIPTION

GYMNASIUM ELEVATIONS

CONSTRUCTION DOCUMENTS

SHEET NUMBER

AE420