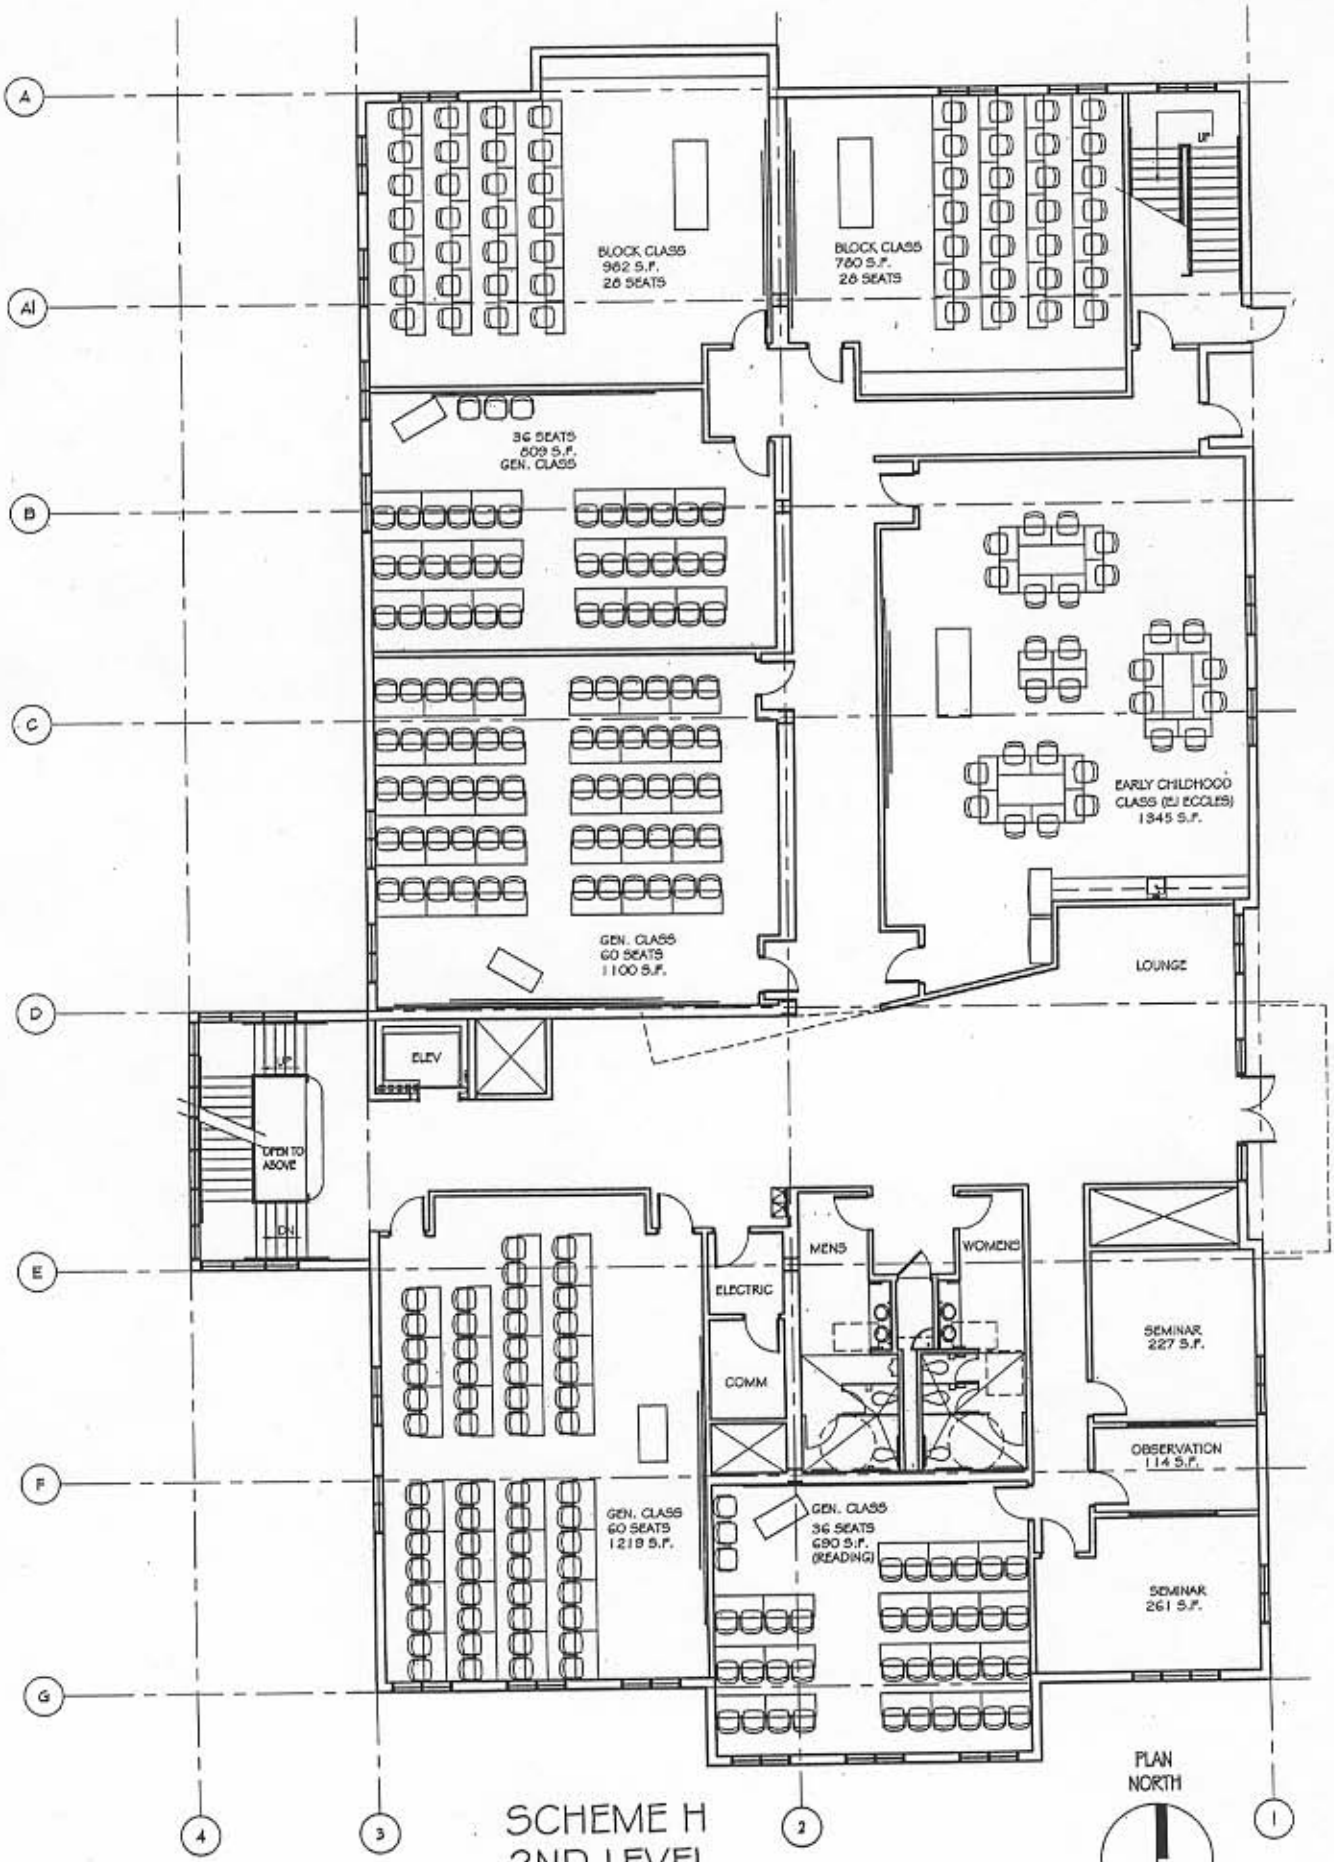

OLD MAIN

SCHEME H
2ND LEVEL
1/16"= 1'-0"