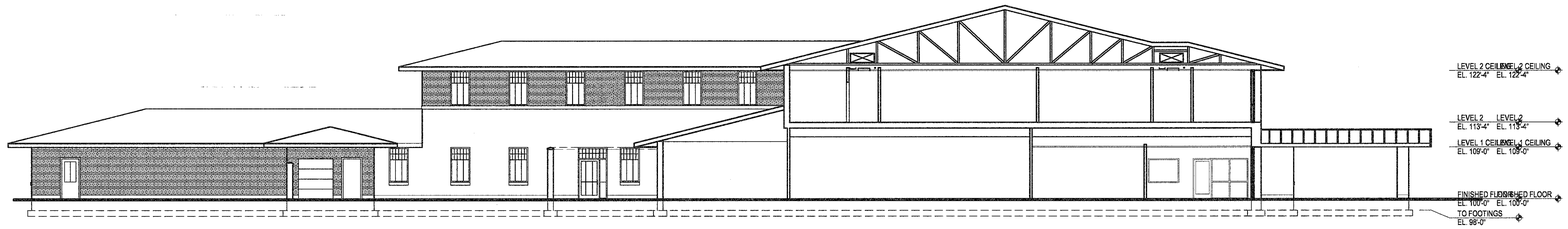

E1 EAST ELEVATION

0 5'-6" 11' 22'

SCALE: 3/32" = 1'-0"

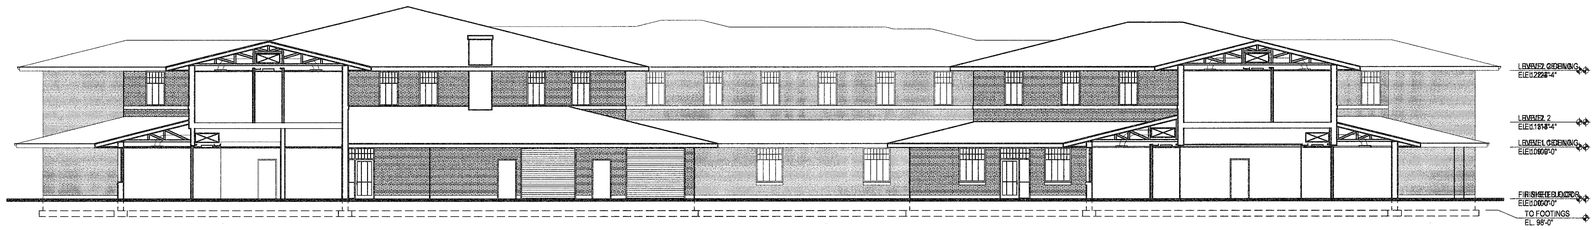

D1 SOUTH ELEVATION

0 5'-6" 11' 22'

SCALE: 3/32" = 1'-0"

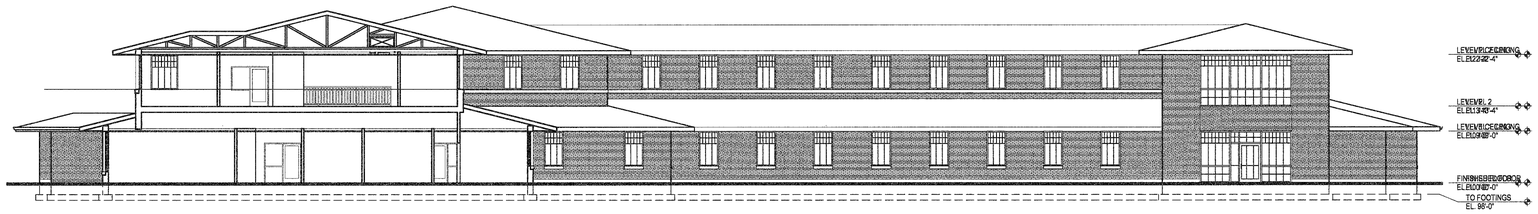

C1 WEST ELEVATION

0 5'-6" 11' 22'

SCALE: 3/32" = 1'-0"

KEYNOTES

1. MASONRY VENEER
2. SHINGLES

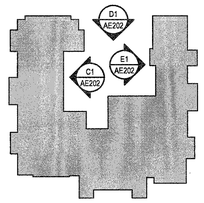

KEY PLAN

MHTN ARCHITECTS, INC.
420 East South Temple
Suite 100
Salt Lake City, Utah 84111
Telephone (801) 595-6700
Telefax (801) 595-6717
www.mhtn.com

BIG-D CORPORATION

OGDEN REGIONAL CENTER DFCM

950 EAST 25TH STREET
OGDEN, UTAH

SEAL

MHTN PROJECT NO: 2005538

DRAWN BY: MG, AB CHECKED BY: SR

ISSUED:

NO.	DATE	DESCRIPTION
1	5/19/05	DESIGN DEVELOPMENT

REVISIONS:

NO.	DATE	DESCRIPTION

EXTERIOR ELEVATIONS

DESIGN DEVELOPMENT

SHEET NUMBER

AE202

Fri May/27/05 Time: 8:30:00 - 1:00pm
R:\Projects\2005538 Ogden RC\1 Drawings\AE202.dwg