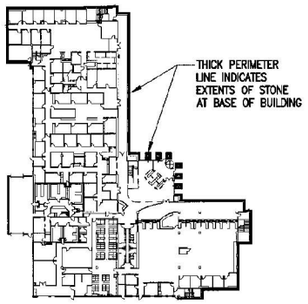

D2 / AE201 STONE BASE EXTENTS KEY (MAIN FLOOR SHOWN)
NO SCALE

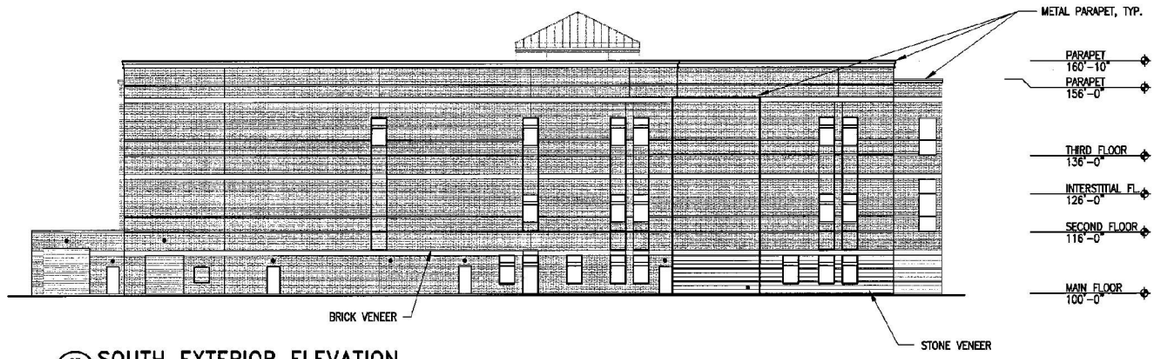

D3 / AE201 SOUTH EXTERIOR ELEVATION
SCALE: 1/16"=1'-0"

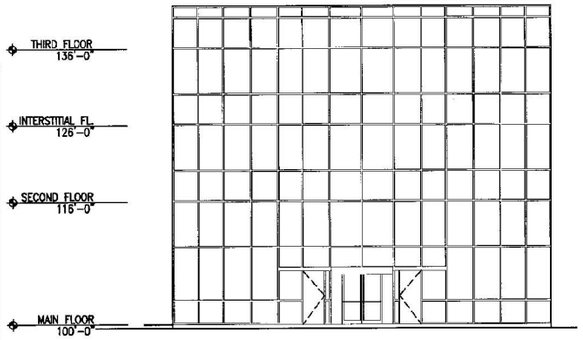

C1 / AE201 CURTAIN WALL ELEVATION
SCALE: 1/8"=1'-0"

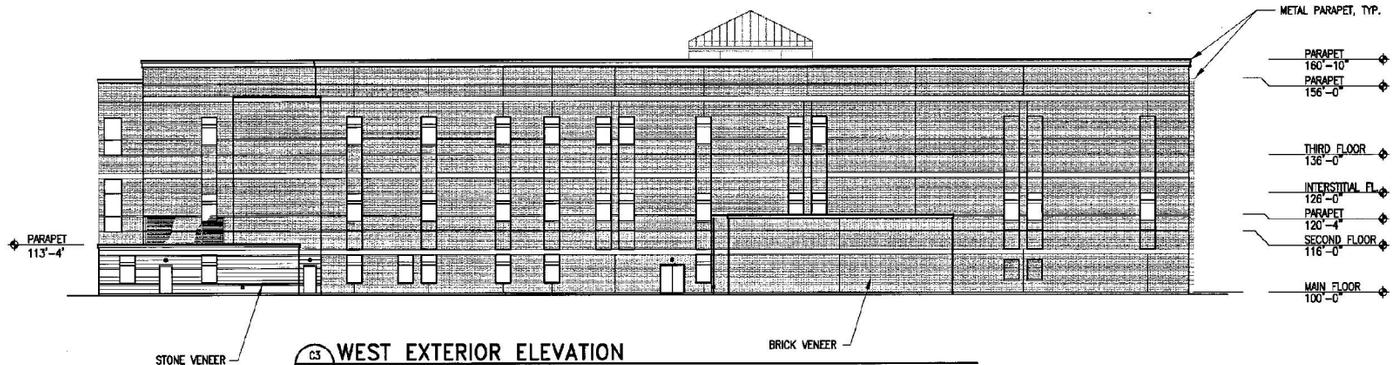

C3 / AE201 WEST EXTERIOR ELEVATION
SCALE: 1/16"=1'-0"

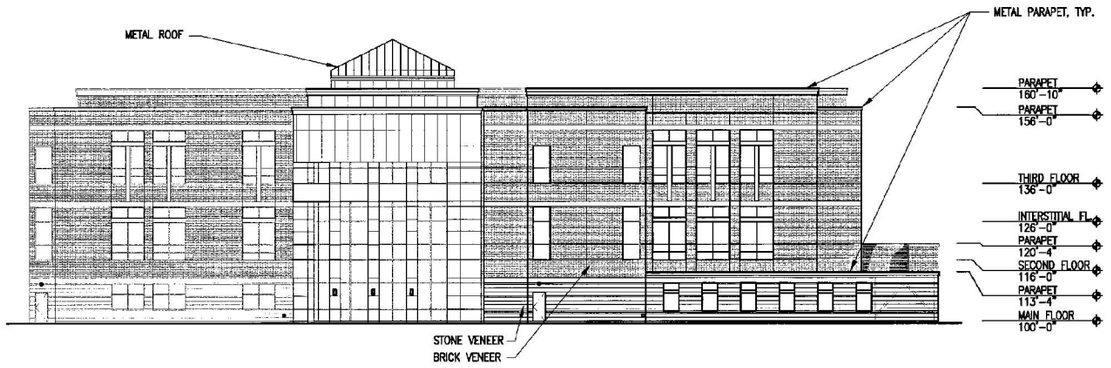

B3 / AE201 NORTH EXTERIOR ELEVATION
SCALE: 1/16"=1'-0"

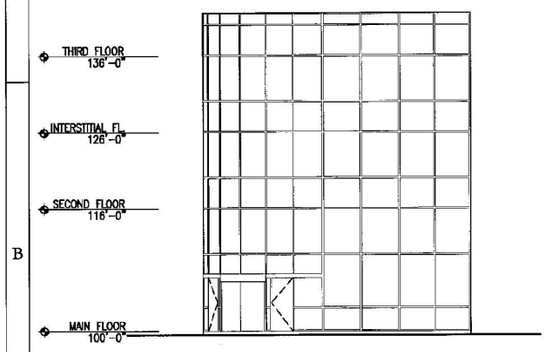

B1 / AE201 CURTAIN WALL ELEVATION
SCALE: 1/8"=1'-0"

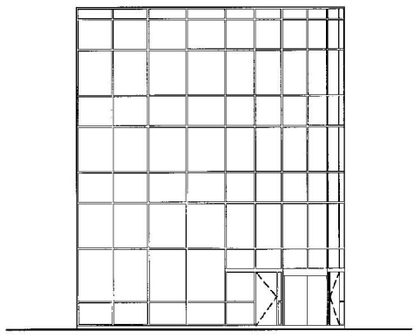

B2 / AE201 CURTAIN WALL ELEVATION
SCALE: 1/8"=1'-0"

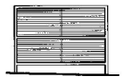

A1 / AE201 MECH. SCREEN ELEVATION
SCALE: 1/8"=1'-0"

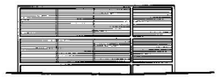

A2 / AE201 MECH. SCREEN ELEVATION
SCALE: 1/8"=1'-0"

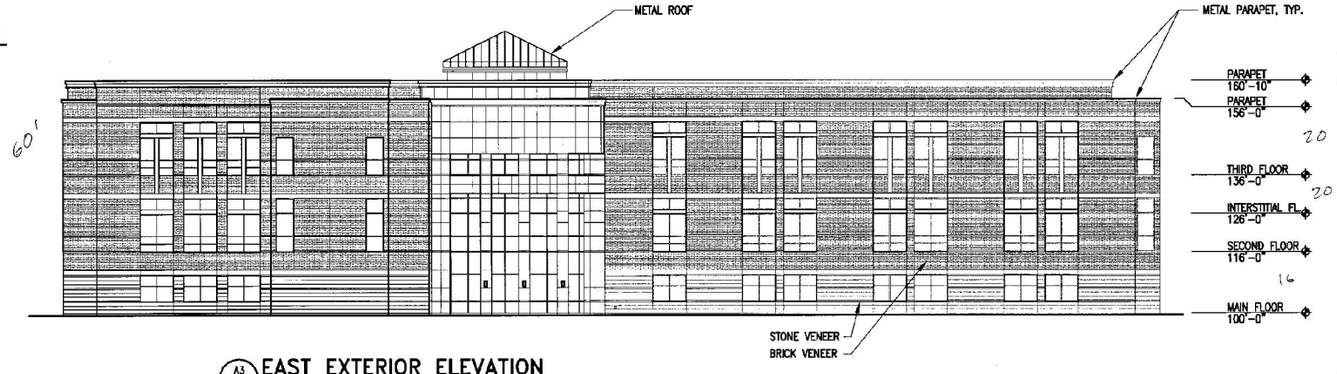

A3 / AE201 EAST EXTERIOR ELEVATION
SCALE: 1/16"=1'-0"

State of Utah
Department of Administrative Services
Division of Facilities Construction & Management
4110 State Office Building
Salt Lake City, Utah 84114
Phone: (801) 538 - 3018
Fax: (801) 538 - 3267
Internet: http://www.dfcm.utah.gov

GILLIES STRANSKY BREMS SMITH
ARCHITECTURE LANDSCAPE ARCHITECTURE PLANNING INTERIOR DESIGN
375 West 200 South Suite 100
Salt Lake City
Utah 84101
Tel 801 521 8600
Fax 801 521 7913
GSBS-PC.COM

NOT FOR CONSTRUCTION

BUILDING NAME:
PROPERTY # _____
STATE OF UTAH
THIRD DISTRICT
COURTHOUSE

8050 SOUTH REDWOOD RD.
WEST JORDAN, UTAH

PROJECT TITLE:
WEST JORDAN
THIRD DISTRICT
COURTHOUSE

MARK	DATE	DESCRIPTION

ISSUE TYPE: PUBLIC ART

ISSUE DATE: 1-15-04

DFCM PROJECT NO: 02043150
CAD PROJECT NO: 2003.031.00
CAD DWG FILE: S31-AE201
DRAWN BY: --
CHK'D BY: km
COPYRIGHT: STATE OF UTAH

SHEET TITLE
EXTERIOR ELEVATIONS

0 2' 4' 8' 16' 32'

SHEET NUMBER
AE201

SHEET – OF –