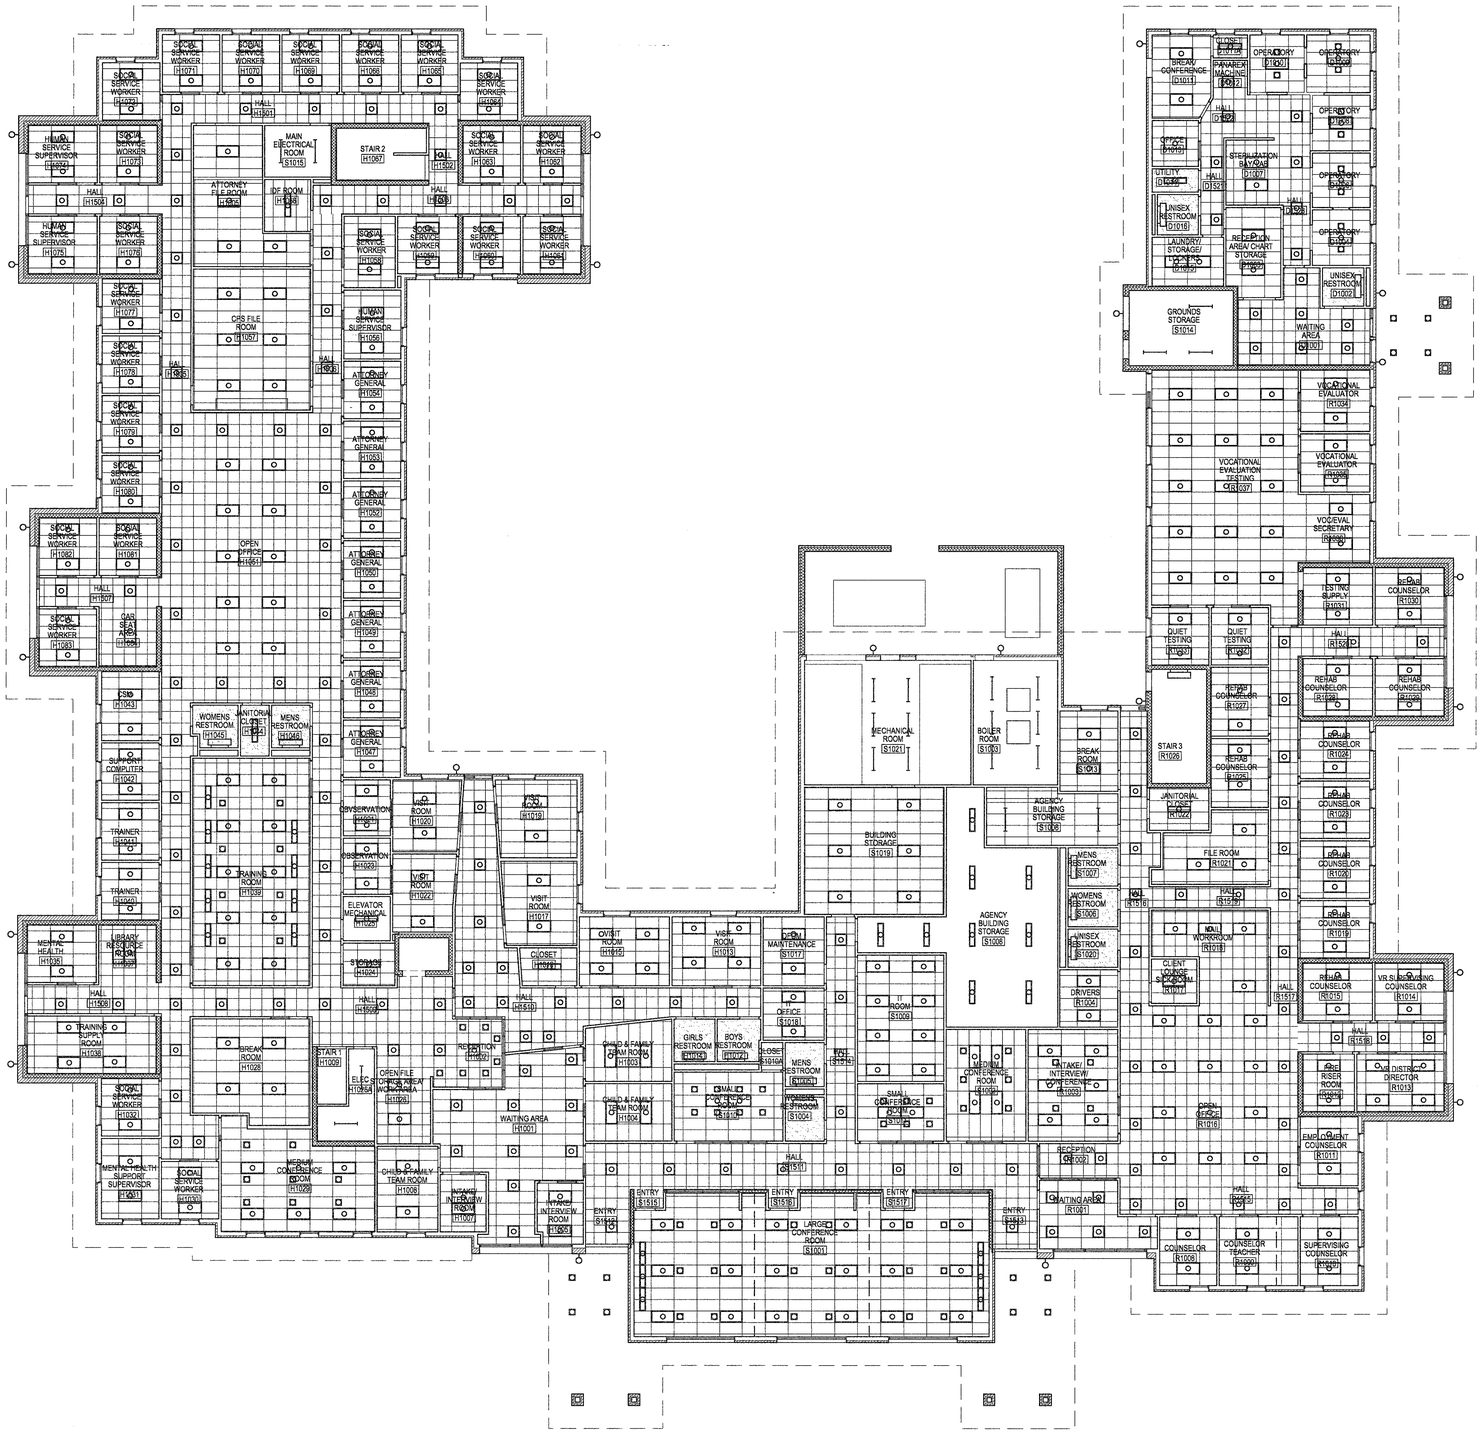

FIRST FLOOR REFLECTED CEILING PLAN

0 5'-6" 11' 22'

SCALE: 3/32" = 1'-0"

N

GENERAL NOTES

1. REFER TO THE LIFE SAFETY PLAN FOR INDICATION OF THE WALLS THAT ARE TO RECEIVE FIRE RATINGS.
2. SEE E1/AE550 FOR TYPICAL SUSPENDED CEILING SEISMIC BRACING.
3. AT ALL LOCATIONS WHERE CEILINGS ARE OPEN TO STRUCTURE ABOVE, EXTEND ALL WALLS (INCLUDING ALL STUD FRAMING, GYP BD, INSULATION & CMU WHERE APPLICABLE) TO THE METAL ROOF DECK ABOVE.
4. WHEN FLOOR HEIGHT VARIES IN A ROOM, THE CEILING HEIGHT SHOWN IS THE HEIGHT ABOVE THE FLOOR AT THE ENTRY.
5. NOT ALL KEYNOTES APPLY TO THIS SHEET.

KEYNOTES

1. SMOKE CURTAIN
2. GRID ONLY. NO ACOUSTICAL TILE.
3. PLEXIGLAS CEILING TILES.
4. METAL PANEL SOFFIT
5. DRAPERY POCKET
6. PROJECTION SCREEN RECESS, REFER TO XX/AE5XX, SCREEN BY OWNER, COORDINATE LOCATION AND DIMENSIONS.

LEGEND

O.T.S.	OPEN TO STRUCTURE
	2 X 2 LIGHT FIXTURE
	2 X 4 LIGHT FIXTURE
	1 X 4 LIGHT FIXTURE
	1 X 8 LIGHT FIXTURE
	WALL MOUNTED FIXTURE
	2 X 4 CEILING GRID W/ ACOUSTICAL CEILING TILES
	2 X 4 CEILING GRID W/ GYP BD CEILING TILES
	2 X 4 CEILING GRID W/ PLEXIGLAS CEILING TILES
	GYPSUM BOARD
	PLASTER
	SUPPLY AIR DIFFUSER
	RETURN AIR GRILLE
	24" X 24" ACCESS DOOR - COORDINATE LOCATION W/ MECHANICAL CONTRACTOR FOR ACCESS TO FIRE SMOKE DAMPER.
	EXIT SIGN

MHTN ARCHITECTS, INC.
420 East South Temple
Suite 100
Salt Lake City, Utah 84111
Telephone (801) 595-6700
Telefax (801) 595-6717
www.mhtn.com

BIG-D CONSTRUCTION

BIG-D CORPORATION

OGDEN REGIONAL CENTER DFCM

950 EAST 25TH STREET
OGDEN, UTAH

SEAL

MHTN PROJECT NO: 2006538

DRAWN BY: MG, AS CHECKED BY: SR

ISSUED

NO.	DATE	DESCRIPTION
1	4/28/05	DESIGN DEVELOPMENT

REVISIONS:

NO.	DATE	DESCRIPTION

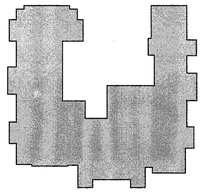

KEY PLAN

FIRST FLOOR REFLECTED CEILING PLAN

DESIGN DEVELOPMENT

SHEET NUMBER

AC101

By: MattsonS May 18, 2006 - 11:20am
X:\Sites\2006538 Ogden RC\1 Drawings\AC101.dwg