ROOM KEY															
1001	STAIR 1	1110	ATTORNEY	1130	HALL	1315	HALL	1418	CHIEF PROBATION OFF.	1510	CONTROL	1701	STAFF RESTROOM
1002	STAIR 2	1111	ATTORNEY	1131	INVESTIGATOR OFFICE	1316	HALL	1419	TEST/LAB	1511	TOILET	1702	STAFF RESTROOM
1003	STAIR 3	1112	ATTORNEY	1200	MEDIATION	1400	VESTIBULE	1420	LOBBY	1512	HALL	1703	HALL
1004	STAIR 4	1113	COUNSEL	1201	MEDIATION	1401	PROBATION OFFICER	1421	RECEPTION	1513	VESTIBULE	1704	ELEVATOR MACHINE
1005	STAIR 5	1114	STAFF RESTROOM	1202	LOBBY	1402	PROBATION OFFICER	1422	CONFERENCE	1514	ELEVATOR MACHINE	1705	CHIEF CLERK
1006	LOBBY	1115	STAFF RESTROOM	1300	OPEN OFFICE	1403	PROBATION OFFICER	1423	HALL	1600	HALL	1706	CHIEF CLERK
1007	HALL	1116	ELEVATOR MACHINE	1301	ATTORNEY	1404	PROBATION OFFICER	1424	HALL	1601	JANITOR/STORAGE	1707	ASSIS. CLERK OF COURT
1008	PUBLIC RESTROOM	1117	ELECTRICAL	1302	ATTORNEY	1405	PROBATION OFFICER	1425	HALL	1602	TOILET	1708	BREAK
1009	PUBLIC RESTROOM	1118	HALL	1303	BREAK	1406	PROBATION OFFICER	1426	WORK	1603	MECHANICAL	1709	OPEN OFFICE
1010	SECURITY	1119	HALL	1304	ATTORNEY	1407	PROBATION OFFICER	1427	HALL	1604	BULK STORAGE	1710	CHIEF DEPUTY CLERK
1100	OPEN OFFICE	1120	FILES	1305	ATTORNEY	1408	PROBATION OFFICER	1500	SALLY PORT	1605	LOAD/RECEIVE	1711	CHIEF DEPUTY CLERK
1101	SENIOR ATTORNEY	1121	RECEPTION	1306	ATTORNEY	1409	WORK	1501	HOLDING	1606	MAIN COMPUTER ROOM	1712	CHIEF DEPUTY CLERK
1102	ATTORNEY	1122	LOBBY	1307	FILES	1410	PROBATION OFFICER	1502	HOLDING	1607	HALL	1713	CHIEF DEPUTY CLERK
1103	ATTORNEY	1123	TELECOM	1308	CASA VOLUNTEER	1411	PROBATION OFFICER	1503	HOLDING	1608	MAINTENANCE OFFICE	1714	ASSIS. CLERK OF COURT
1104	ATTORNEY	1124	STORAGE	1309	ATTORNEY	1412	PROBATION OFFICER	1504	HOLDING	1609	MAIN ELECTRICAL	1715	ABSTRACT
1105	ATTORNEY	1125	OFFICE MANAGER	1310	ATTORNEY	1413	ELEVATOR MACHINE	1505	HOLDING	1610	RECYCLE	1716	LOBBY
1106	ATTORNEY	1126	WAITING	1311	ATTORNEY	1414	PROBATION OFFICER	1506	HOLDING	1611	ELECTRICAL	1717	LOBBY
1107	ATTORNEY	1127	COUNSEL	1312	CONFERENCE	1415	ELEVATOR MACHINE	1507	HOLDING	1612	STORAGE	1718	HALL
1108	SENIOR ATTORNEY	1128	PUMP ROOM	1313	RECEPTION	1416	PROBATION OFFICER	1508	HOLDING	1613	ELECTRICAL	1719	ELEVATOR MACHINE ROOM
1109	INVESTIGATOR OFFICE	1129	SUPPLY	1314	HALL	1417	PROBATION OFFICER SUP.	1509	HALL	1700	ACTIVE RECORDS		

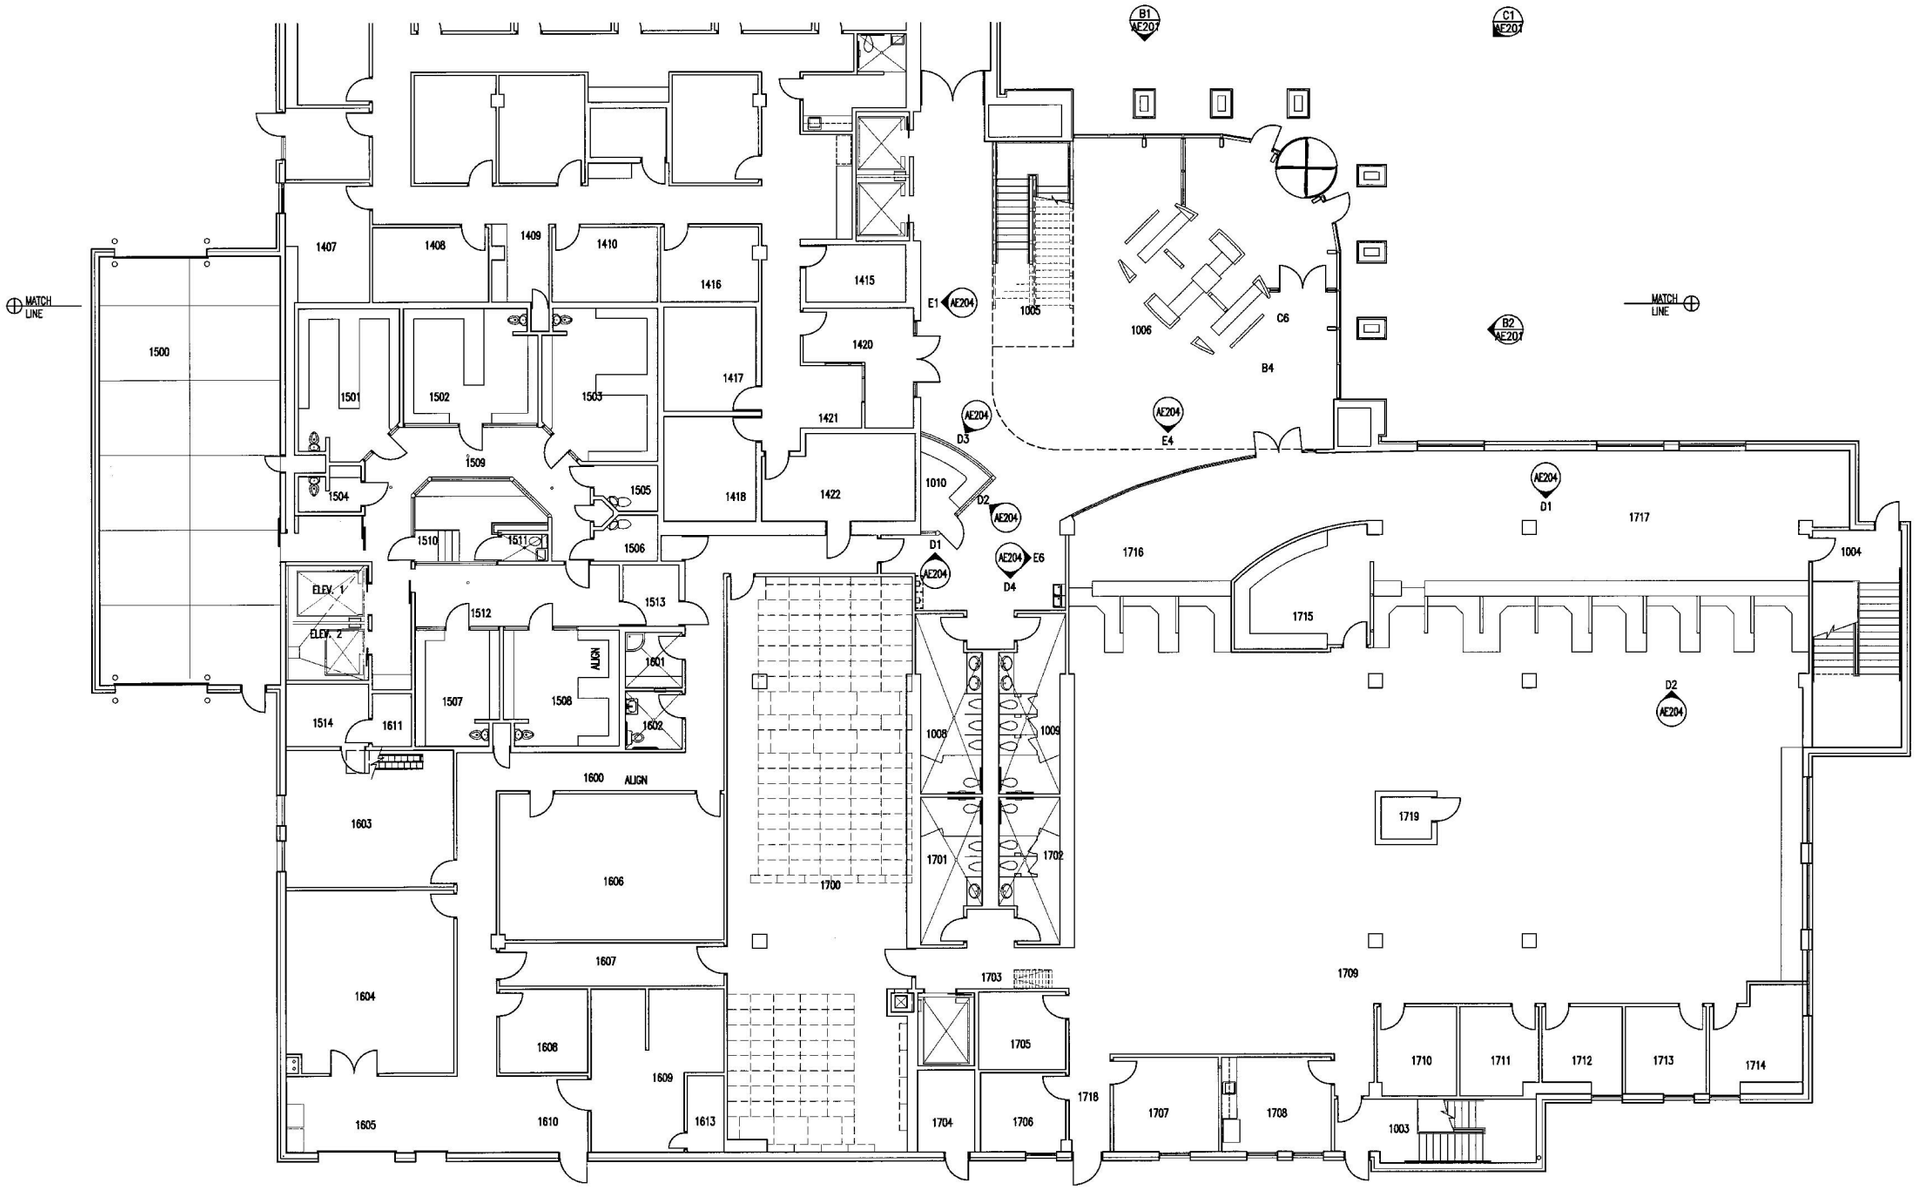

A1 AE107 ENLARGED MAIN FLOOR PLAN
SCALE: 1/8"=1'-0"

KEY PLAN

NORTH

State of Utah
Department of Administrative Services
Division of Facilities Construction & Management
4110 State Office Building
Salt Lake City, Utah 84114
Phone: (801) 538 - 3018
Fax: (801) 538 - 3267
Internet: http://www.dfcm.utah.gov

GILLIES STRANSKY BREMS SMITH
ARCHITECTURE LANDSCAPE ARCHITECTURE PLANNING INTERIOR DESIGN
375 West 200 South Suite 100
Salt Lake City
Utah 84101
Tel 801.521.8600
Fax 801.521.7913
GSBS-PC.COM

NOT FOR CONSTRUCTION

BUILDING NAME:
PROPERTY # _____
STATE OF UTAH
THIRD DISTRICT
COURTHOUSE

8050 SOUTH REDWOOD RD.
WEST JORDAN, UTAH

PROJECT TITLE:
WEST JORDAN
THIRD DISTRICT
COURTHOUSE

MARK	DATE	DESCRIPTION

ISSUE TYPE: PUBLIC ART

ISSUE DATE: 1-15-04

DFCM PROJECT NO: 02043150
CAD PROJECT NO: 2003.031.00
CAD DWG FILE: S31-AE101
DRAWN BY: --
CHK'D BY: km
COPYRIGHT: STATE OF UTAH

SHEET TITLE
ENLARGED
MAIN FLOOR PLAN

SHEET NUMBER
AE107

SHEET – OF –