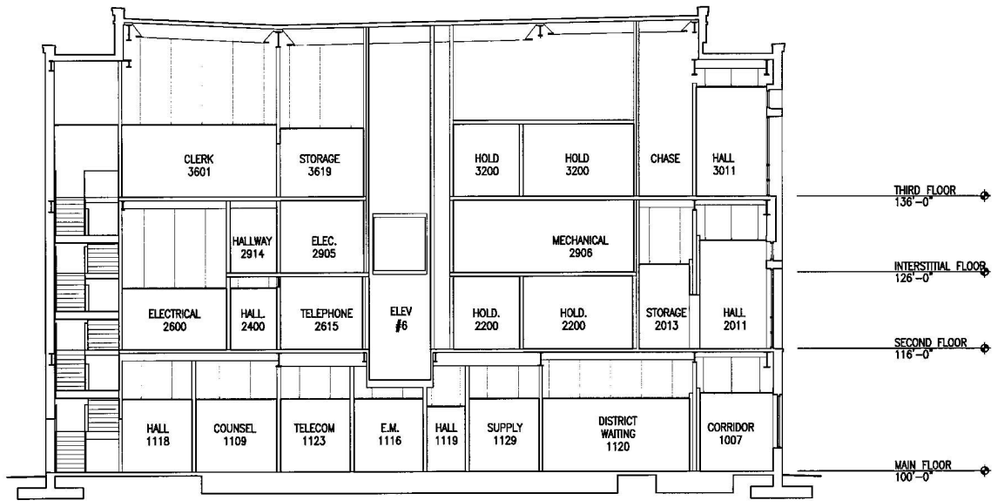

C1 AE301 BUILDING SECTION
SCALE: 1/8"=1'-0"

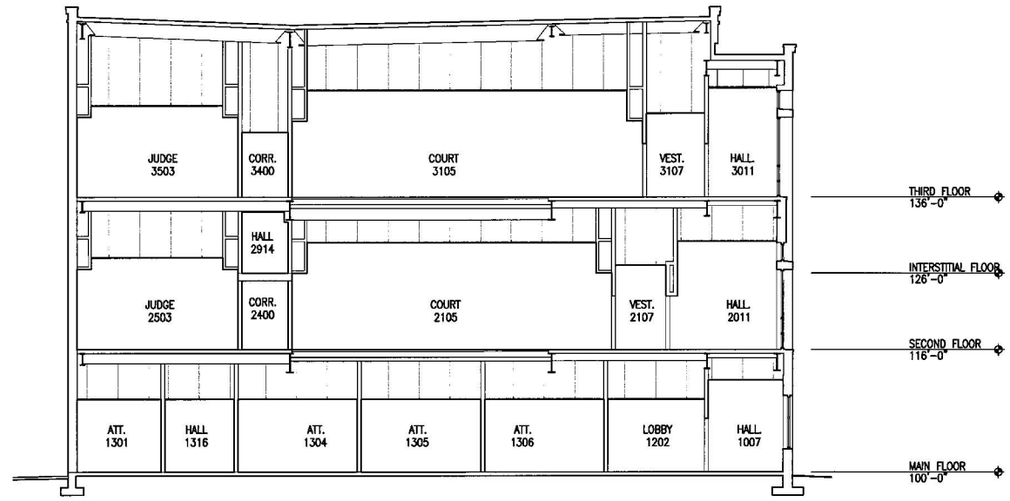

C4 AE301 BUILDING SECTION
SCALE: 1/8"=1'-0"

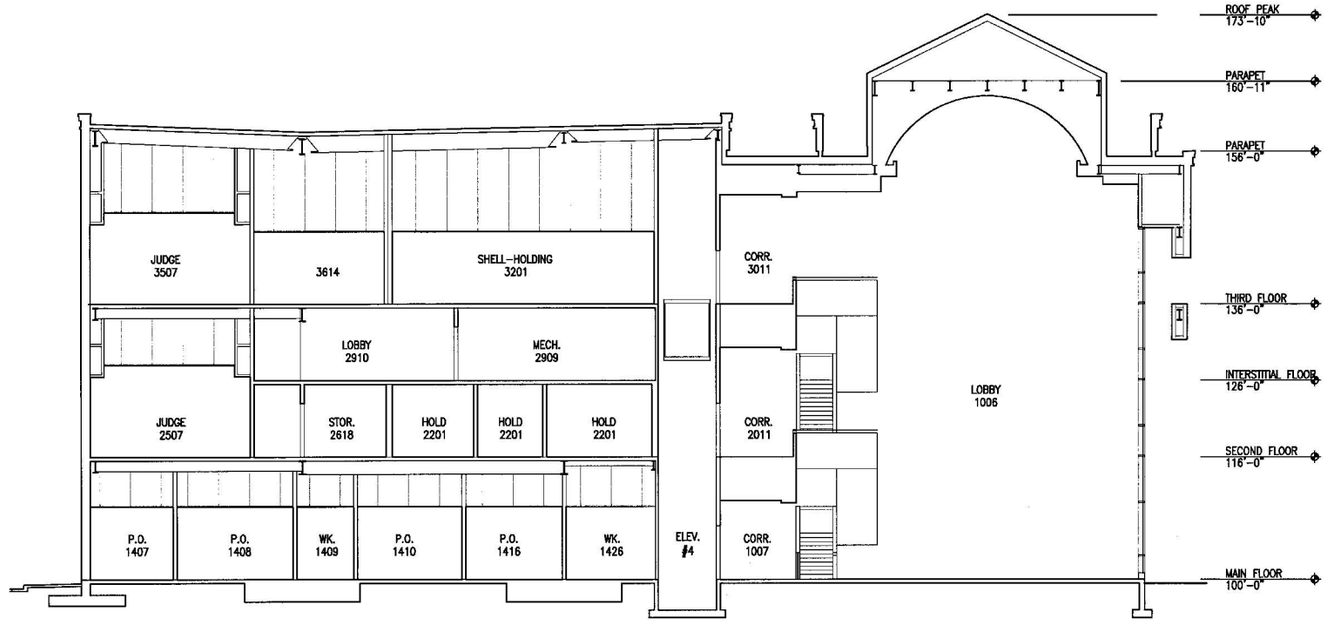

A3 AE301 BUILDING SECTION
SCALE: 1/8"=1'-0"

State of Utah
Department of Administrative Services
Division of Facilities Construction & Management
4110 State Office Building
Salt Lake City, Utah 84114
Phone: (801) 538 - 3018
Fax: (801) 538 - 3267
Internet: http://www.dfcm.utah.gov

GILLIES STRANSKY BREMS SMITH
ARCHITECTURE LANDSCAPE ARCHITECTURE PLANNING INTERIOR DESIGN
375 West 200 South Suite 100
Salt Lake City
Utah 84101
Tel 801.521.8600
Fax 801.521.7913
GSBS-PC.COM

NOT FOR CONSTRUCTION

BUILDING NAME:
PROPERTY # _____
STATE OF UTAH
THIRD DISTRICT
COURTHOUSE

8050 SOUTH REDWOOD RD.
WEST JORDAN, UTAH

PROJECT TITLE:
WEST JORDAN
THIRD DISTRICT
COURTHOUSE

MARK	DATE	DESCRIPTION

ISSUE TYPE: PUBLIC ART

ISSUE DATE: 1-15-04

DFCM PROJECT NO: 02043150
CAD PROJECT NO: 2003.031.00
CAD DWG FILE: S31-AE301
DRAWN BY: --
CHK'D BY: km
COPYRIGHT: STATE OF UTAH

SHEET TITLE
BUILDING SECTIONS

SHEET NUMBER
AE301

SHEET – OF –