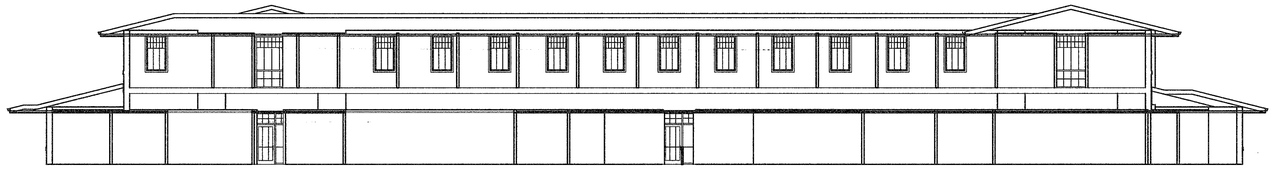

E1 BUILDING SECTION

0 5'-6" 11' 22'

SCALE: 3/32" = 1'-0"

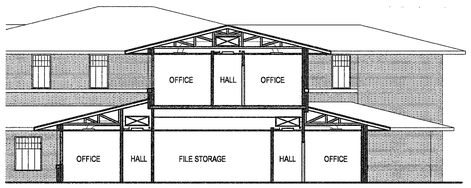

D1 BUILDING SECTION

0 5'-6" 11' 22'

SCALE: 3/32" = 1'-0"

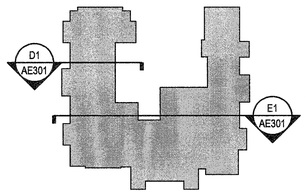

KEY PLAN

MHTN ARCHITECTS, INC.
420 East South Temple
Suite 100
Salt Lake City, Utah 84111
Telephone (801) 595-6700
Telefax (801) 595-6717
www.mhtn.com

BIG-D CORPORATION

OGDEN REGIONAL CENTER DFCM

950 EAST 25TH STREET
OGDEN, UTAH

SEAL

MHTN PROJECT NO. 2005538

DRAWN BY: MG, AS CHECKED BY: SR

ISSUED:

NO.	DATE	DESCRIPTION
1	5/19/05	DESIGN DEVELOPMENT

REVISIONS:

NO.	DATE	DESCRIPTION
△		
△		
△		
△		
△		
△		
△		

BUILDING SECTIONS

DESIGN DEVELOPMENT

SHEET NUMBER

AE301