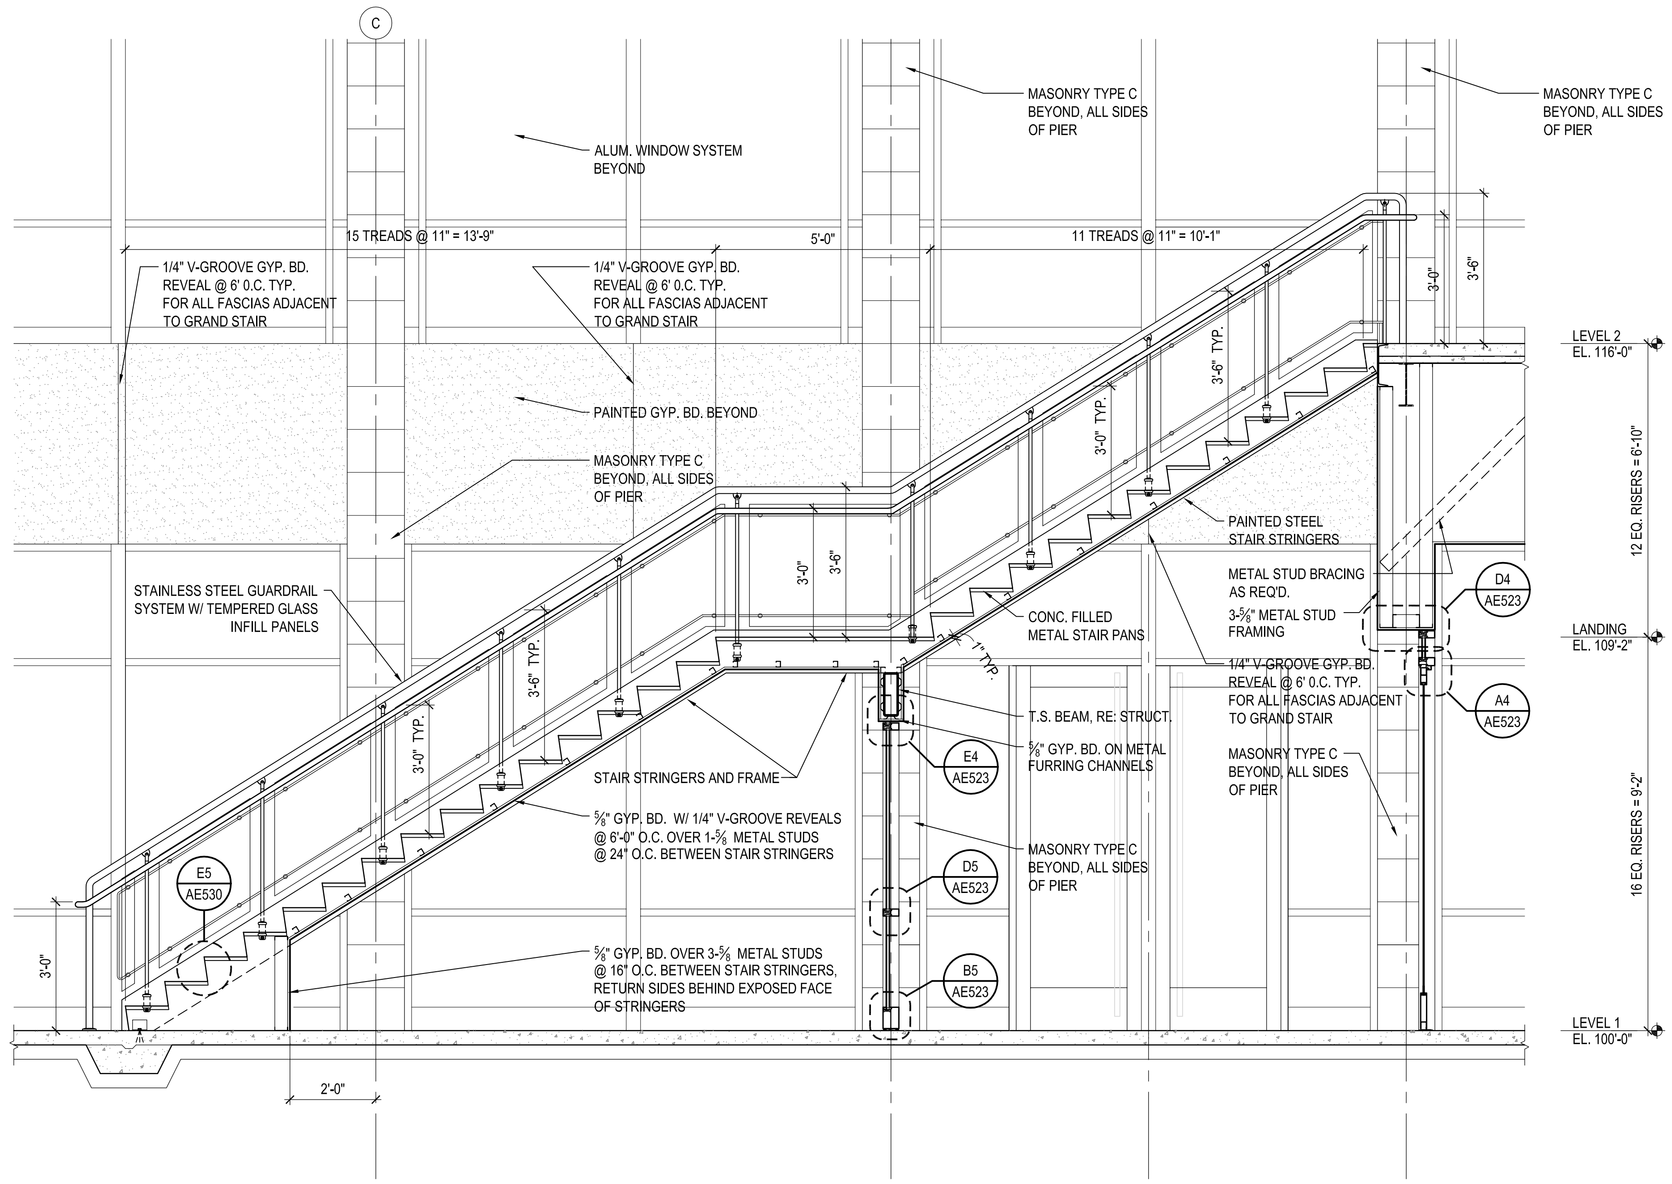

C1 STAIR NO. 9 - SECTION

1/2" = 1'-0"

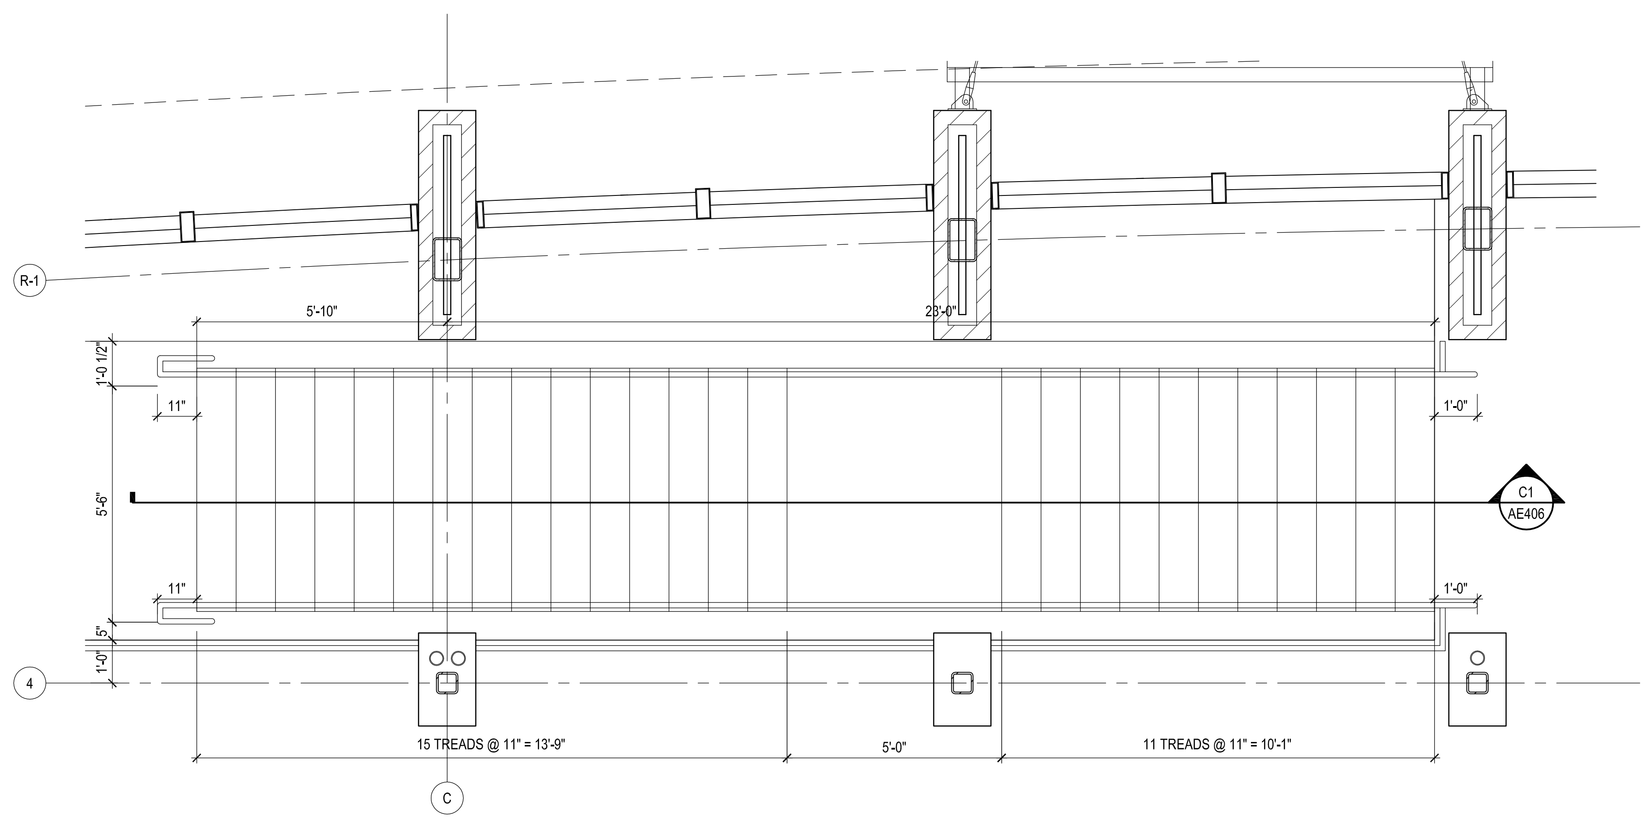

A1 STAIR NO. 9 - LEVEL 2

0 1' 2' 4'

SCALE: 1/2" = 1'-0"

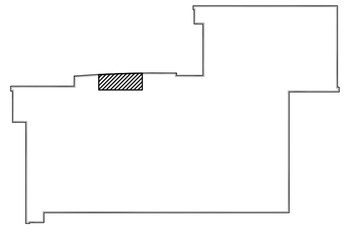

KEY PLAN TITLE MARK

MHTN ARCHITECTS, INC.
420 East South Temple
Suite 100
Salt Lake City, Utah 84111
Telephone (801) 595-6700
Telefax (801) 595-6717
www.mhtn.com

TOOELE THIRD DISTRICT AND JUVENILE COURT BUILDING

100 SOUTH 100 EAST
TOOELE, UTAH
DFCM PROJECT NO. 04160150

SEAL

MHTN PROJECT NO. 2004577.00

DRAWN BY: X.X. CHECKED BY: X.X.

ISSUED:

NO.	DATE	DESCRIPTION
1	06.16.05	100% CONSTRUCTION DOCUMENTS

REVISIONS:

NO.	DATE	DESCRIPTION
1	06.28.05	ADDENDUM 1
2	07.01.05	ADDENDUM 2
3	07.05.05	ADDENDUM 3
4	08.05.05	DFCM COMMENTS/ ALTERNATES

STAIR 9 PLAN AND SECTION

100% CONSTRUCTION DOCUMENT SET

SHEET NUMBER

AE406

By: JoshV; Sep 15, 2005 - 10:06am
J:\Projects\04577 Tooele County\Drawings\AE406.dwg