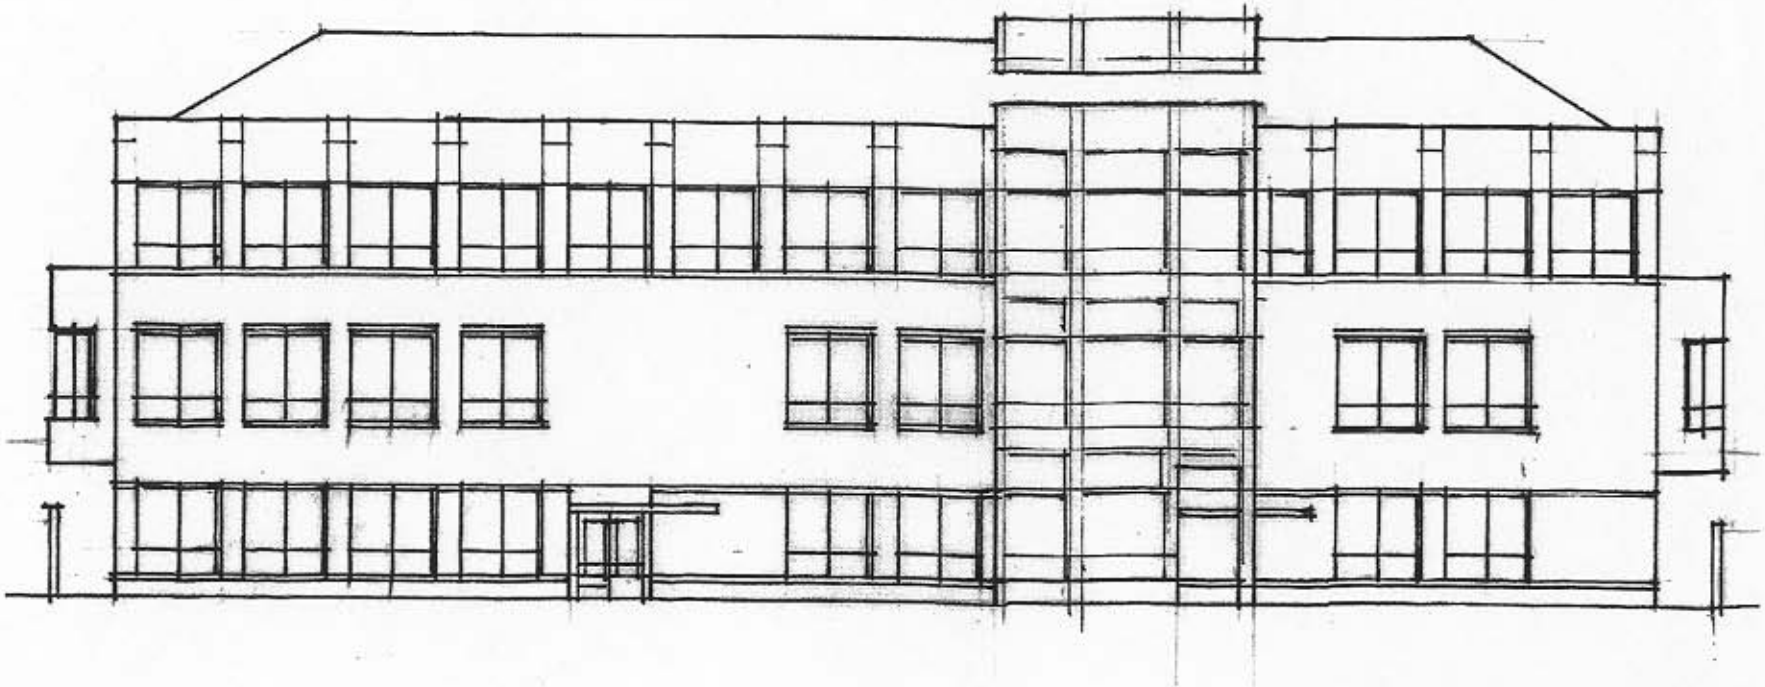

West Elevation