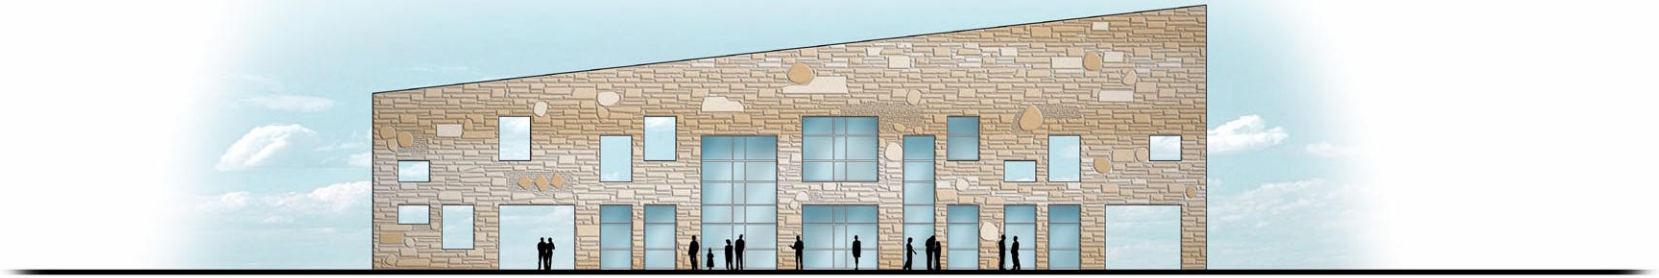

Curved Wall

North Elevation