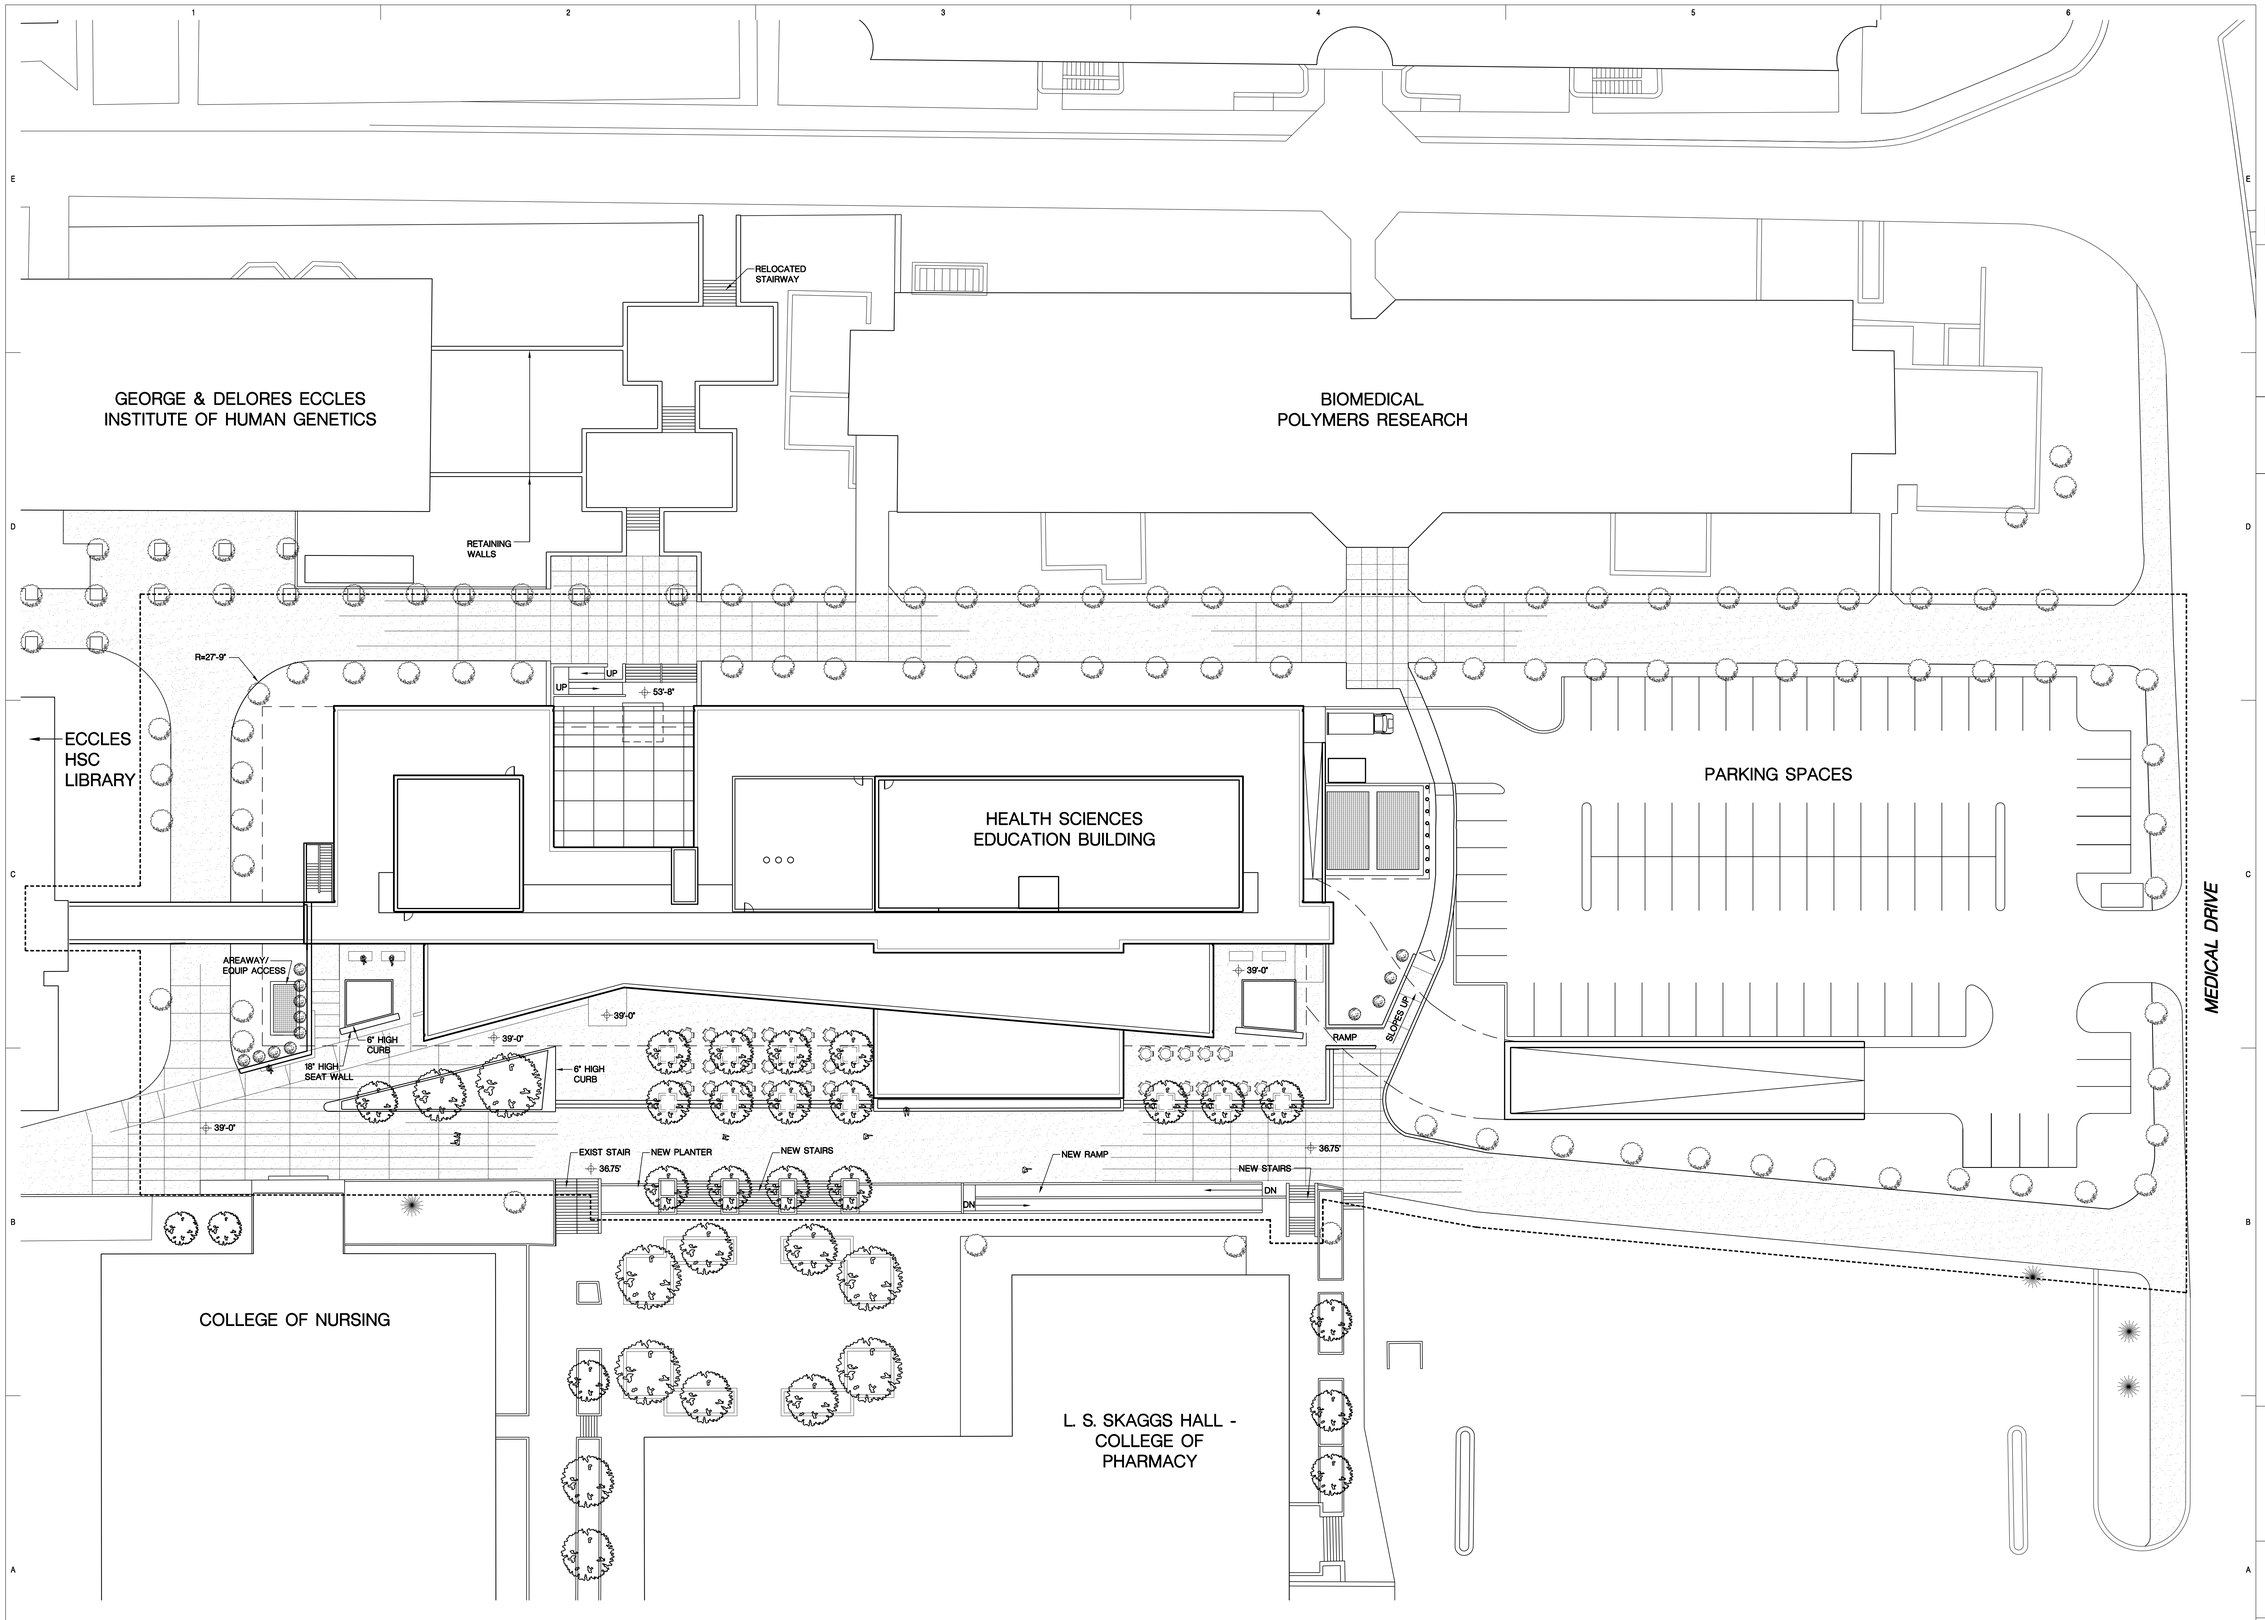

1 ARCHITECTURAL SITE PLAN
SCALE: 1" = 20'

PLAN NORTH

VCBO
ARCHITECTURE

Ellenzweig Associates, Inc.
Architects

Ellenzweig Associates Inc.
1280 Massachussetts Avenue
Cambridge, Massachussetts 02138
Phone: 617/491-5575
Fax: 617/868-2318
WWW: ellenzweig.com

UNIVERSITY OF UTAH
HEALTH SCIENCES EDUCATION BUILDING
UNIVERSITY OF UTAH EAST CAMPUS, SALT LAKE CITY, UTAH

Rev #	Date	Description

Job # 02525
CAD File 30250A001-rendered.dwg
Drawn eai Checked eai
Date 07/16/2003
Owner # 02042750
Ins. #

ARCHITECTURAL SITE PLAN

AS001