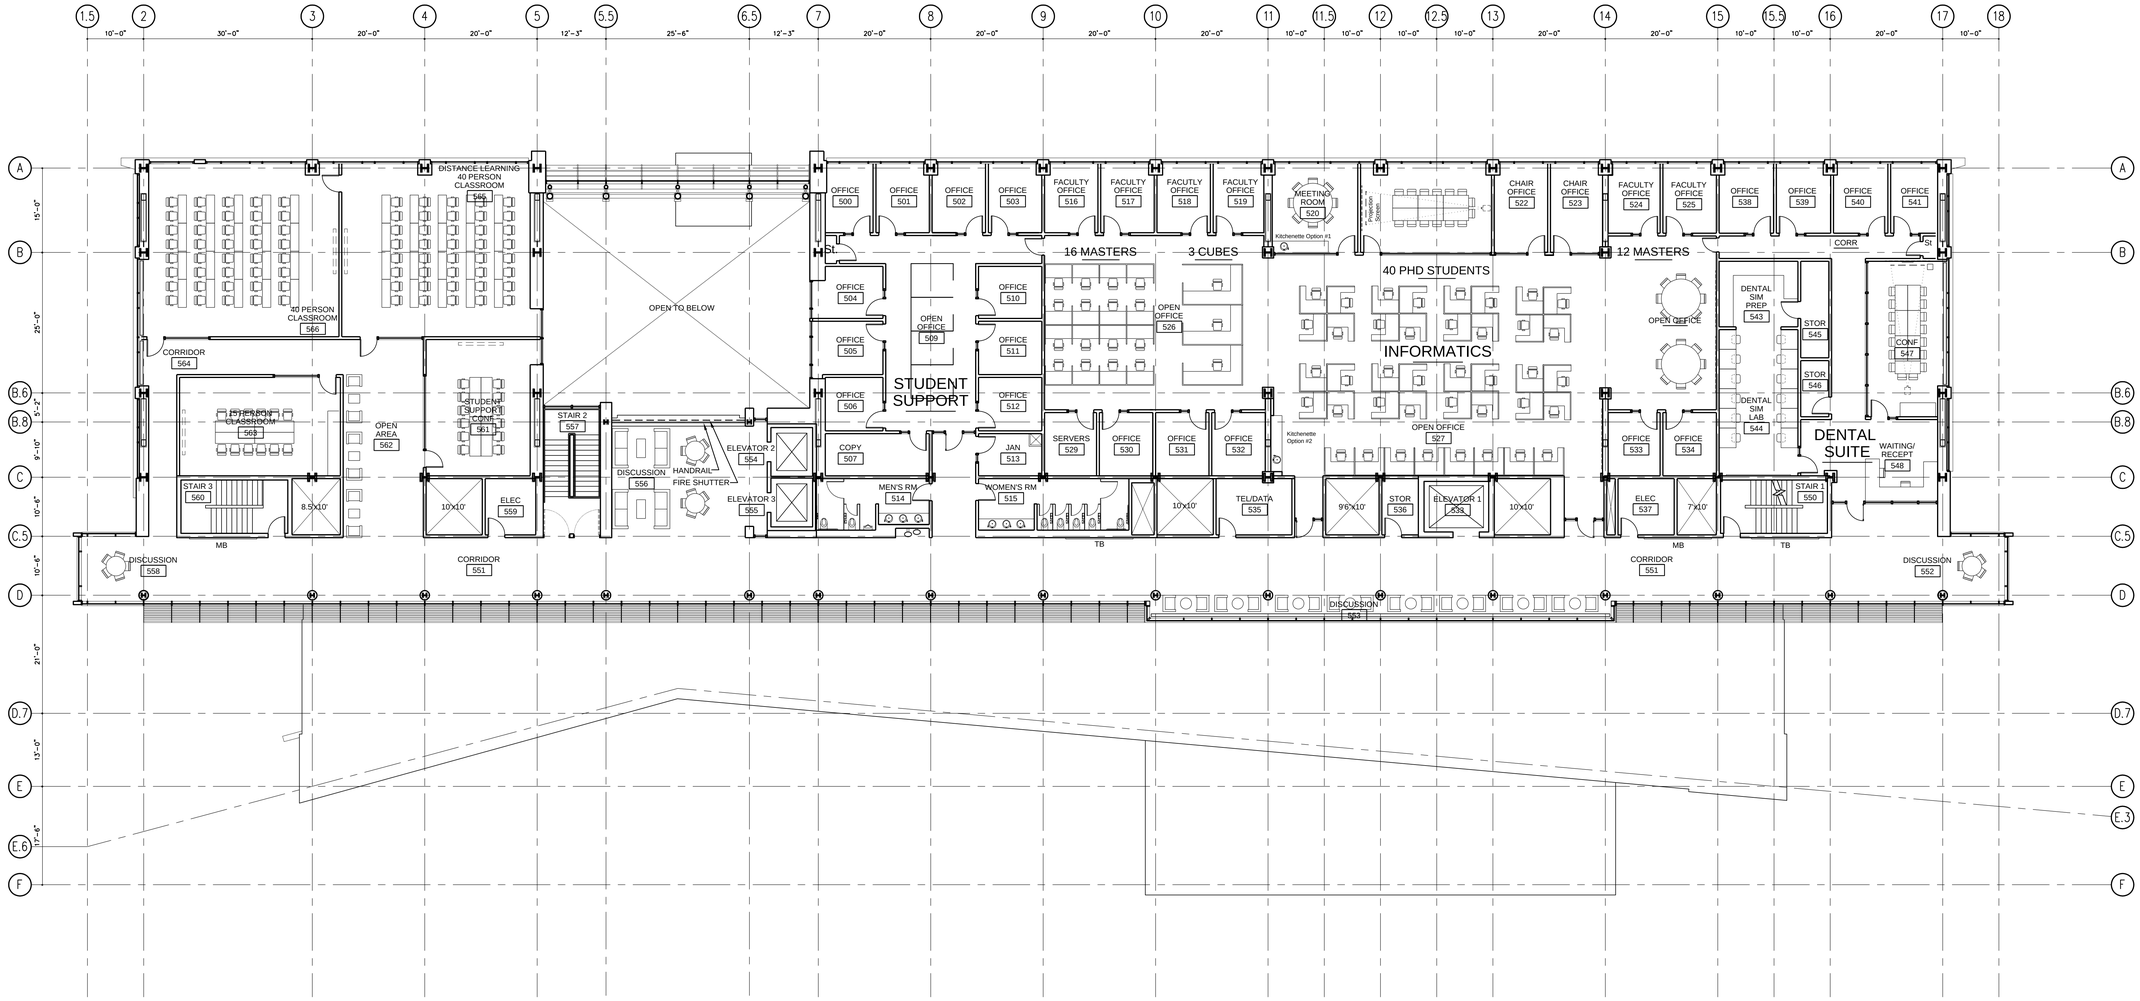

1A FIFTH FLOOR PLAN

SCALE: 3/32" = 1'-0"

PLAN NORTH

VCBO ARCHITECTURE

Ellenzweig Associates, Inc.
Architects

Ellenzweig Associates Inc.
1280 Massachussetts Avenue
Cambridge, Massachussetts 02138
Phone: 617/491-5575
Fax: 617/868-2318
WWW: ellenzweig.com

UNIVERSITY OF UTAH HEALTH SCIENCES EDUCATION BUILDING

UNIVERSITY OF UTAH EAST CAMPUS, SALT LAKE CITY, UTAH

Rev #	Date	Description

Job #	02525
CAD File	30250A105.DWG
Drawn	Checked
Date	07/16/2003
Owner #	02042750
Ins. #	

FIFTH FLOOR PLAN

AE105