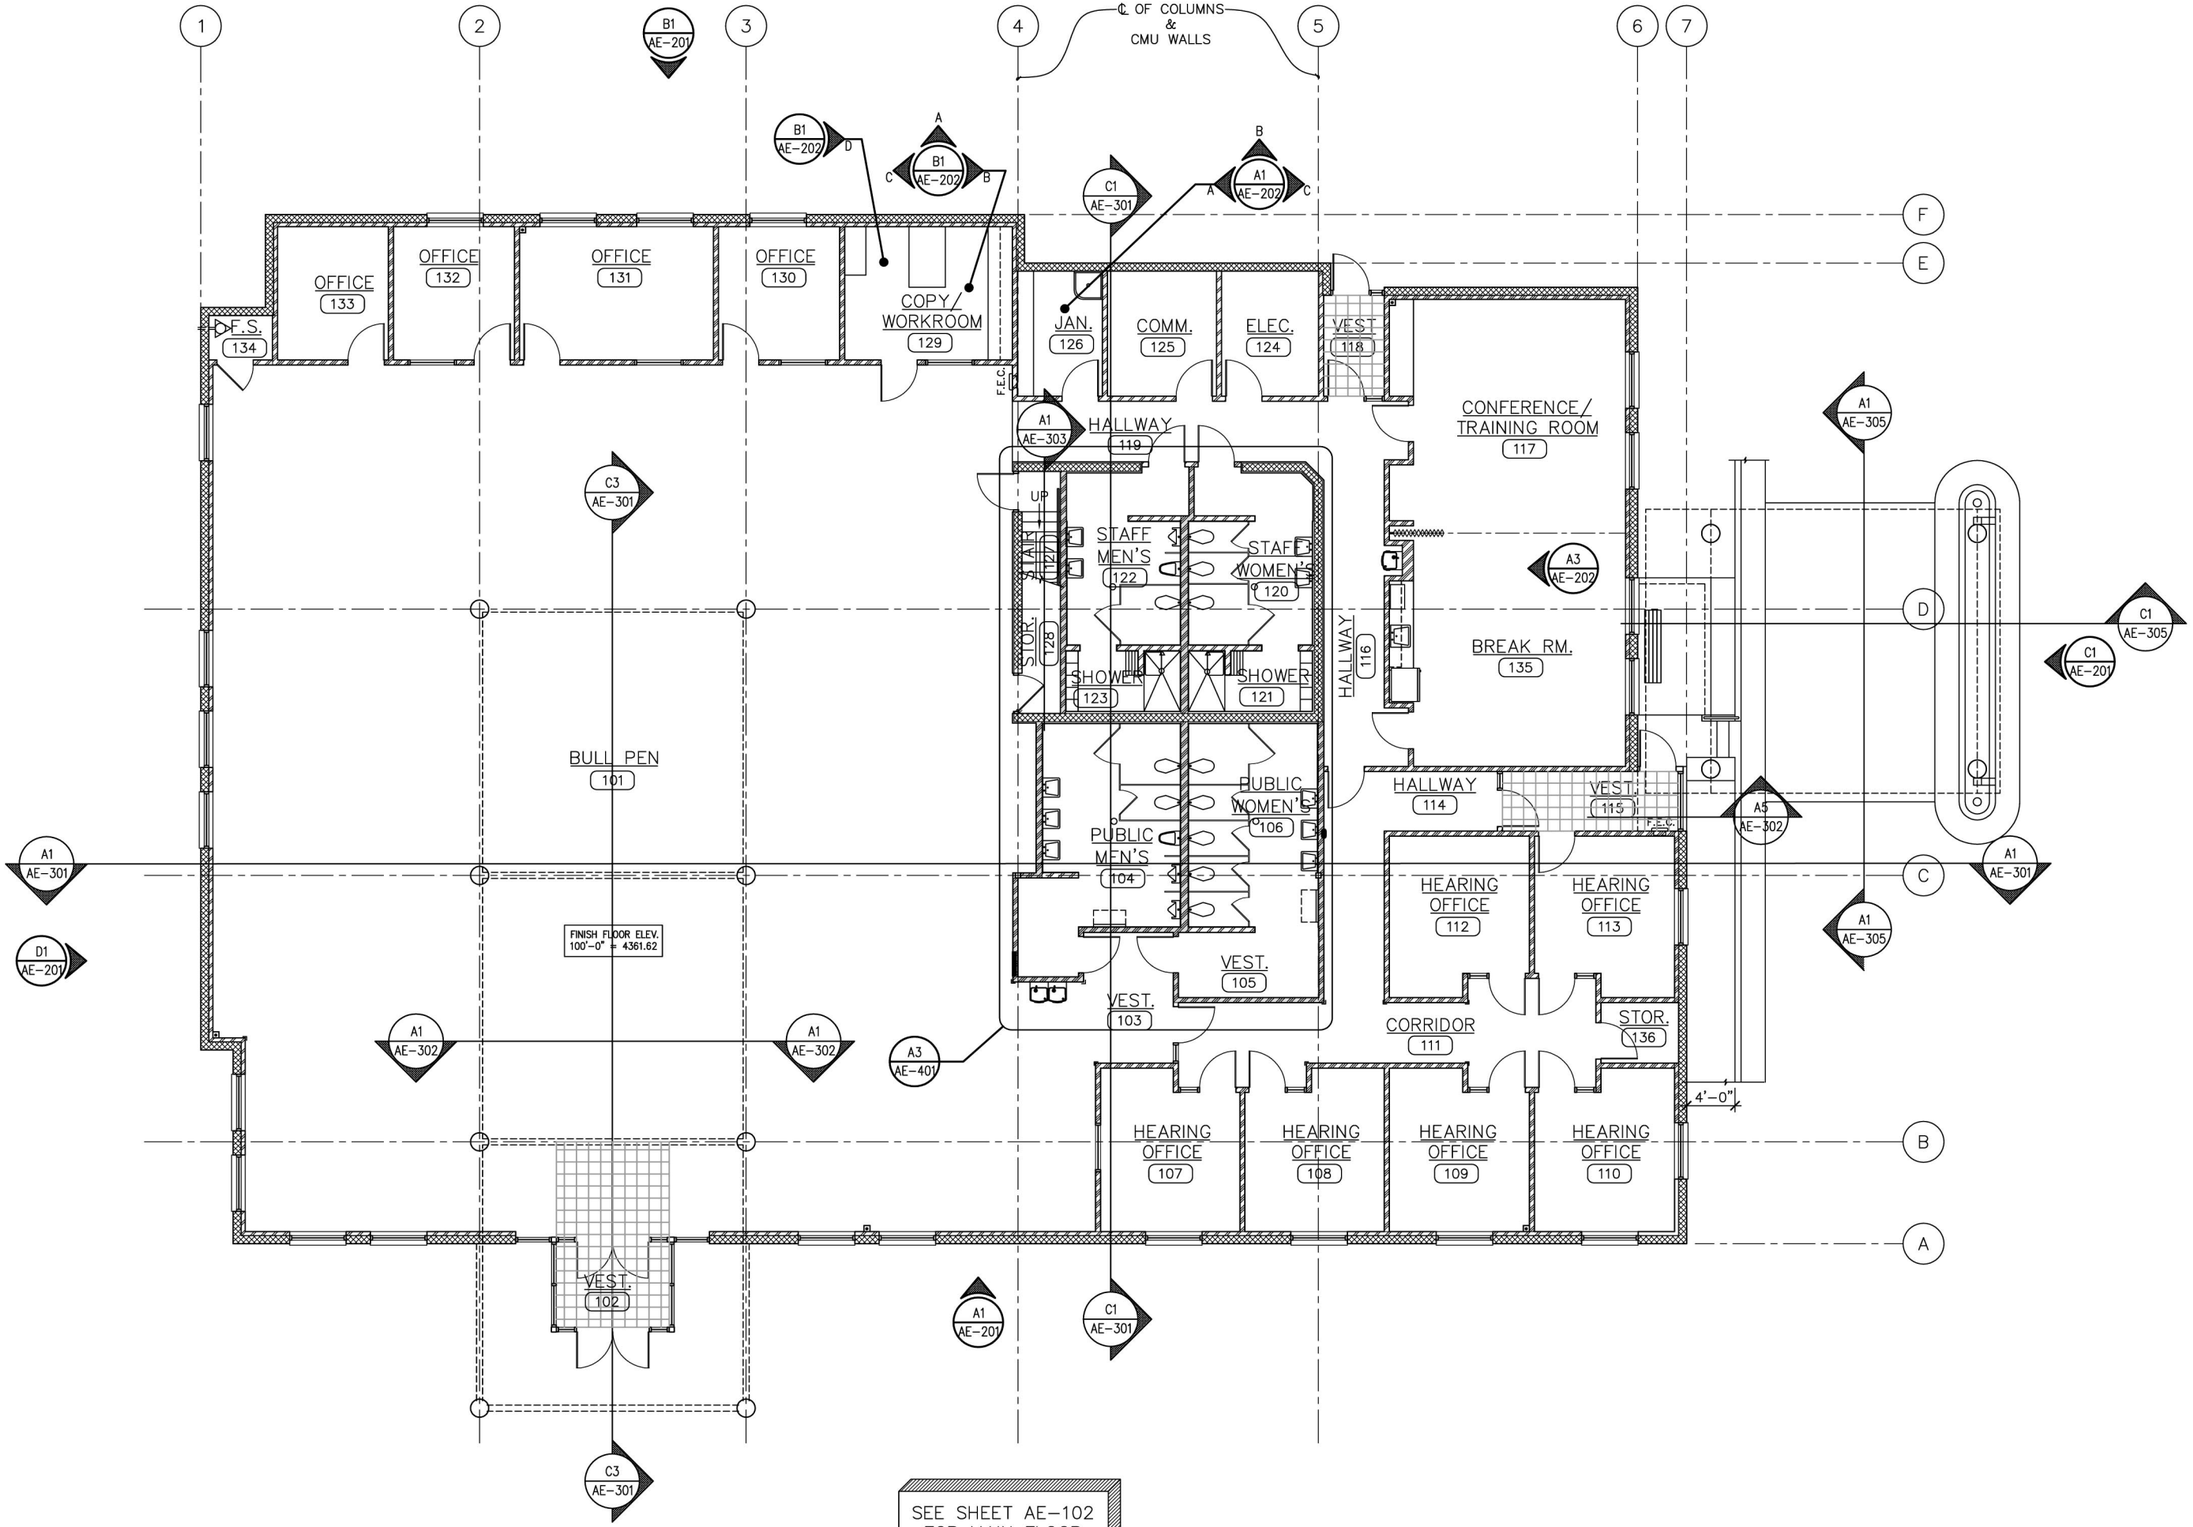

SEE SHEET AE-102 FOR MAIN FLOOR DIMENSIONS

A1 MAIN FLOOR PLAN

SCALE 1/8" = 1'-0"

0 4' 8' 16'

NORTH