SHEET NOTES

1. STANDING SEAM METAL ROOF
2. ALUMINUM/GLASS WINDOWS
3. SPLIT-FACED C.M.U. – EVERY SIXTH COURSE SHALL BE HONED BLOCK.
4. FOOTING/FOUNDATION WALL
5. NATURAL STONE VENEER
6. NATURAL STONE VENEER COLUMN
7. METAL PANEL
8. ALUMINUM STOREFRONT DOOR/WINDOW SYSTEM
9. STEEL COLUMNS
10. MASONRY CONTROL JOINT
11. NOT USED
12. C.M.U. SCREEN WALL
13. NOT USED
14. NOT USED
15. DOWNSPOUT CABLE
16. CONCRETE SILL
17. WATERPROOFING AND DRAINAGE BOARD
18. CORRUGATED METAL PANEL SOFFIT
19. SOLID HONED BLOCK CAP W/2% SLOPE
20. EXPOSED CONCRETE – SACK FINISH, TYP.
21. FINISHED GRADE 6" BELOW TOP OF CONC. TYP.
22. HONED BLOCK BEHIND METAL FLASHING

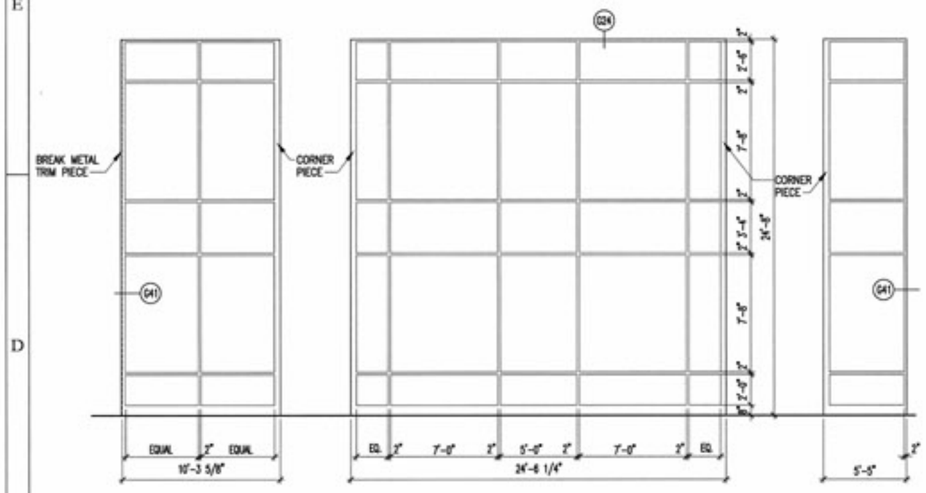

C1 WINDOW ELEV.–F18
SCALE: 1/4" = 1'-0"

C2 WINDOW ELEV.–F19
SCALE: 1/4" = 1'-0"

C3 WINDOW ELEV.–F20
SCALE: 1/4" = 1'-0"

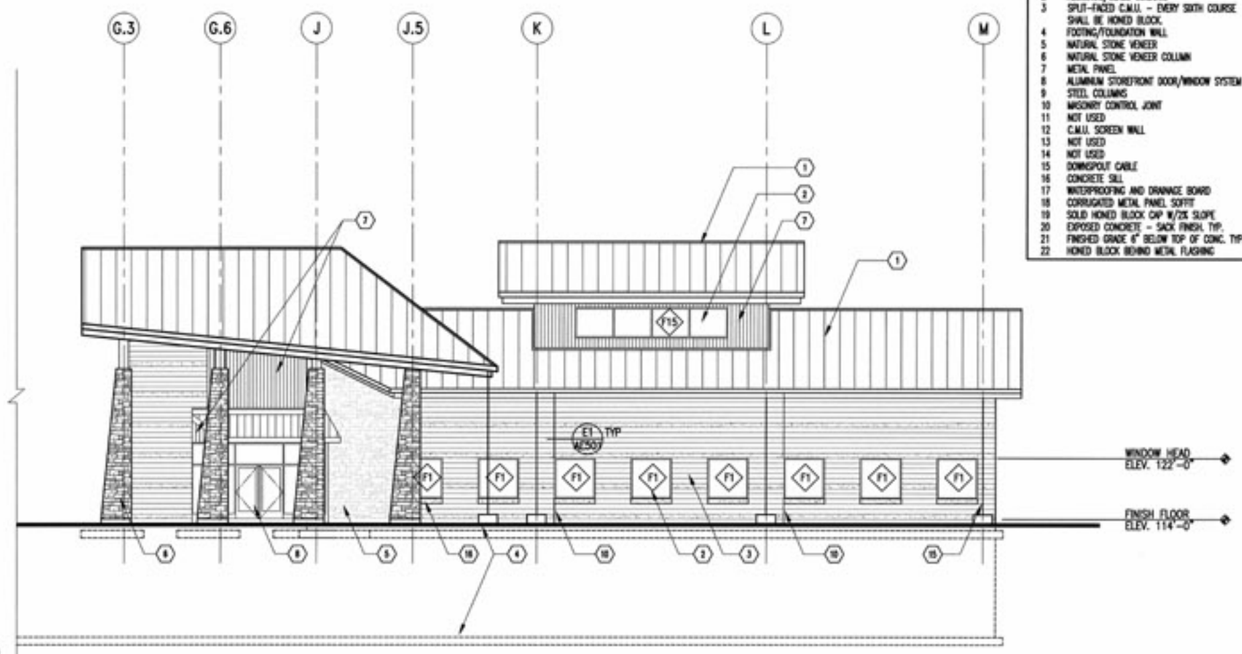

C4 NORTHEAST ELEVATION
SCALE: 1/8" = 1'-0"

NOTE:
SEE PLAN SHEETS FOR ALL GLAZING SYMBOLS NOT SHOWN ON ELEVATIONS.

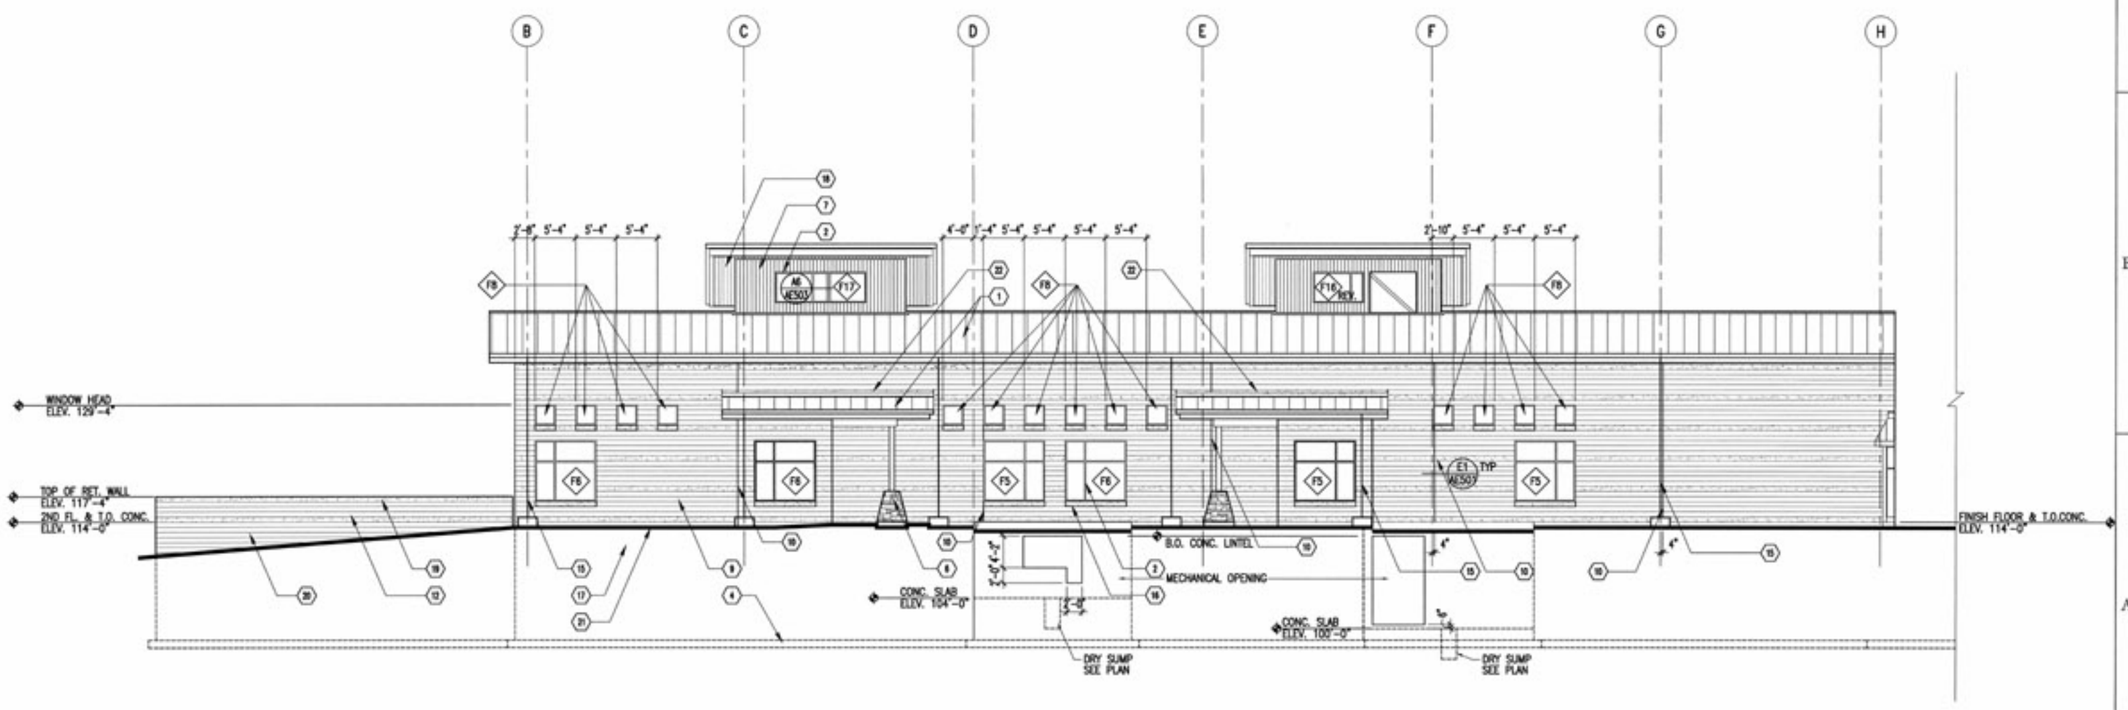

A4 EAST ELEVATION
SCALE: 1/8" = 1'-0"

State of Utah
Department of Administrative Services
Division of Facilities Construction & Management
4110 State Office Building
Salt Lake City, Utah 84114
Phone: (801) 538 - 3018
Fax: (801) 538 - 3267
www.dfcm.utah.gov

GILLIES STRANSKY BAEMS SMITH
375 West 200 South Suite 100
Salt Lake City
Utah 84101
Tel 801.521.8600
Fax 801.521.7913
GSBS-PC.COM

STATE OF UTAH
DAVID PAUL BREWS
NO. 119149
LICENSED ARCHITECT

FINAL
CONSTRUCTION SET
BID PACKAGES 1 - 5

BUILDING NAME:
PROPERTY # 9458
UVSC
WASATCH CAMPUS
FIRST BUILDING

PROJECT TITLE:
UVSC
WASATCH CAMPUS
FIRST BUILDING
AND SITE
DEVELOPMENT

MARK	DATE	DESCRIPTION

ISSUE TYPE:

ISSUE DATE: 1/08/03

DFCM PROJECT NO: 00269790
CAD PROJECT NO:
CAD DWG FILE: B26-AE-200
DRAWN BY: KJP
CHK'D BY: VN
COPYRIGHT: STATE OF UTAH

SHEET TITLE
EAST & NORTHEAST EXTERIOR BUILDING ELEVATIONS

SHEET NUMBER
AE202

SHEET 34 OF