SHEET NOTES

1. STANDING SEAM METAL ROOF
2. ALUMINUM/GLASS WINDOWS
3. SPLIT-FACED C.M.U. – EVERY SIXTH COURSE SHALL BE HONED BLOCK.
4. FOOTING/FOUNDATION WALL
5. NATURAL STONE VENEER
6. NATURAL STONE VENEER COLUMN
7. METAL PANEL
8. ALUMINUM STOREFRONT DOOR/WINDOW SYSTEM
9. STEEL COLUMNS
10. METAL RAILING
11. OVERHEAD DOORS
12. CMU SCREEN WALL
13. MASONRY CONTROL JOINT
14. ALUMINUM CURTAIN WALL SYSTEM
15. DOWNSPOUT CABLE
16. CONCRETE SILL
17. WATERPROOFING AND DRAINAGE BOARD
18. SHELF ANGLE
19. SOLID HONED BLOCK CAP W/2% SLOPE
20. EXPOSED CONCRETE – SACK FINISH, TYP.
21. FINISHED GRADE 6" BELOW TOP OF CONC. TYP.
22. GAS METER, SEE MECHANICAL/PLUMBING

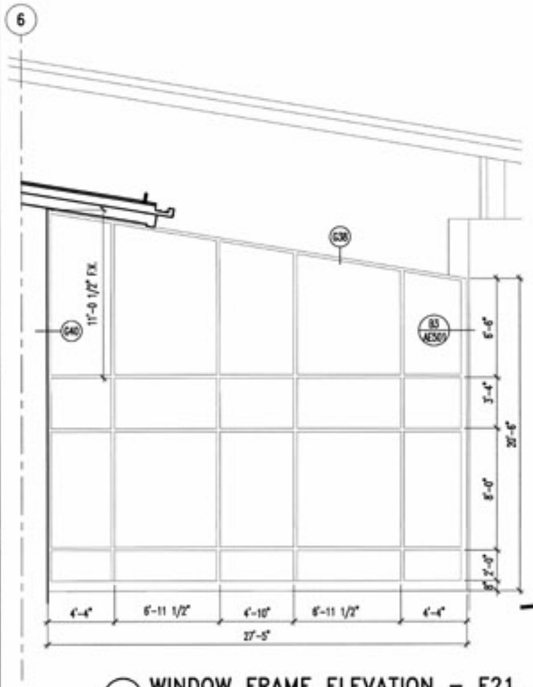

C1 WINDOW FRAME ELEVATION – F21
SCALE: 1/4" = 1'-0"

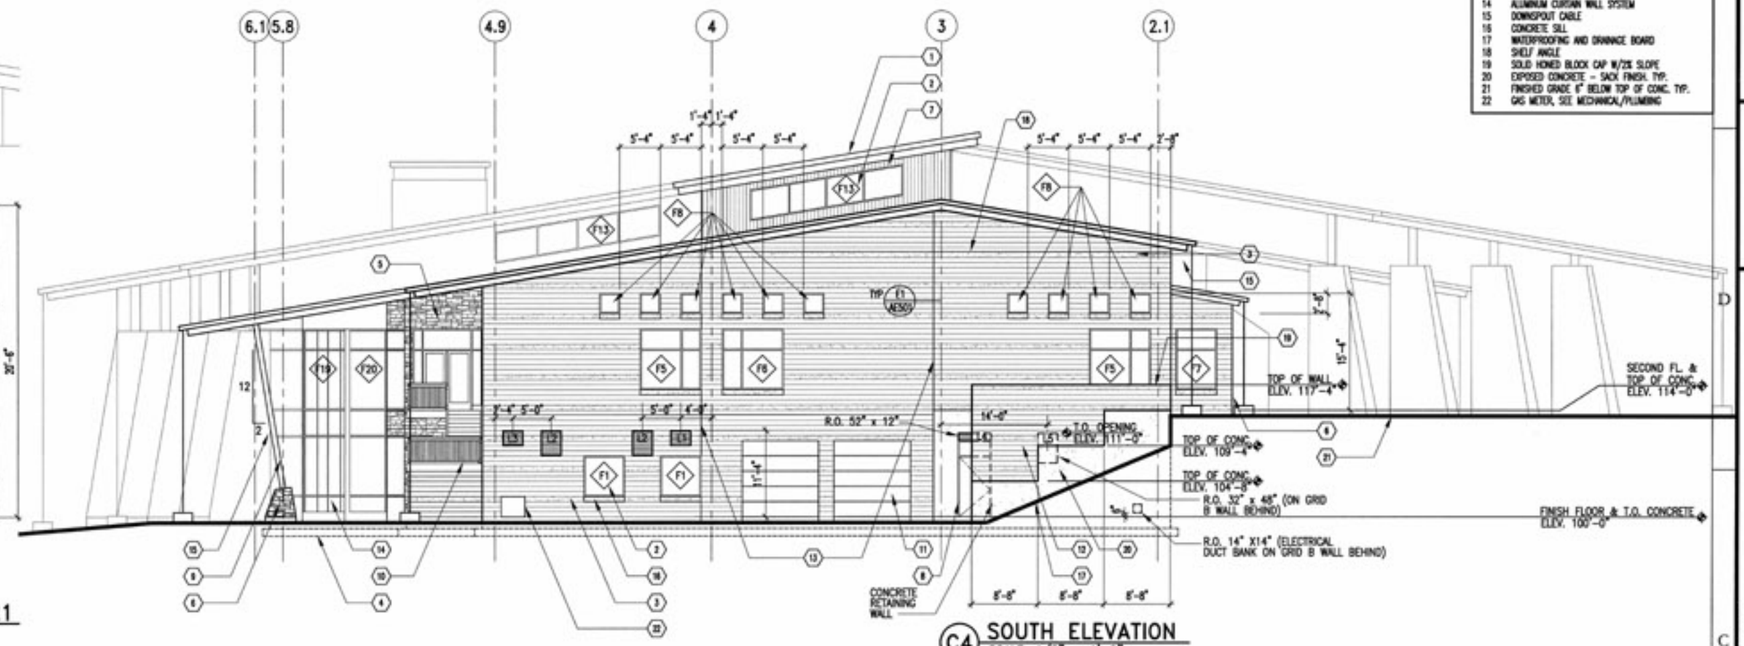

C4 SOUTH ELEVATION
SCALE: 1/8" = 1'-0"

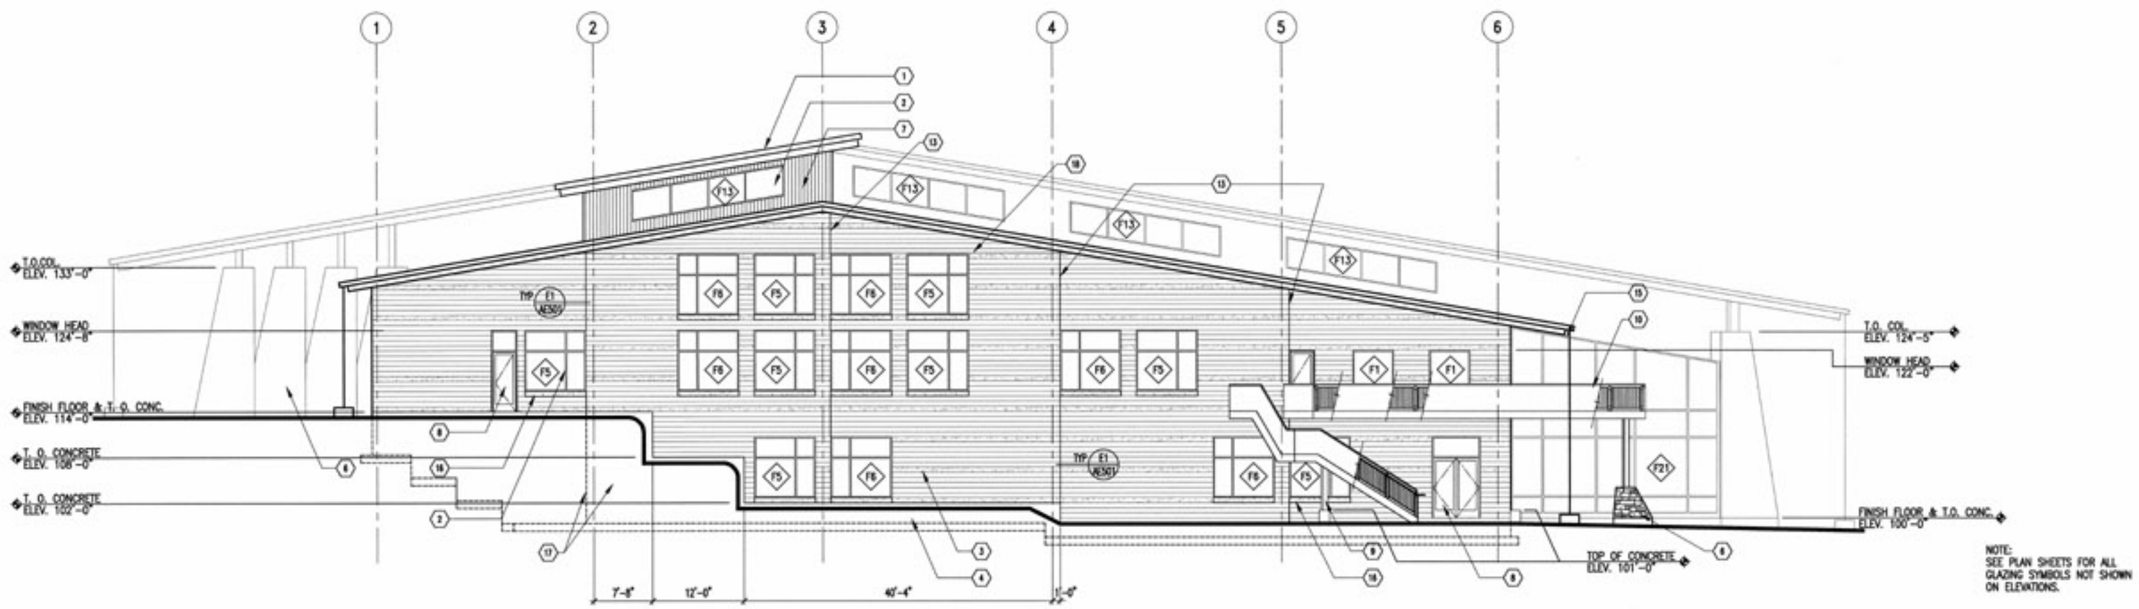

NOTE:
SEE PLAN SHEETS FOR ALL GLAZING SYMBOLS NOT SHOWN ON ELEVATIONS.

A4 NORTH ELEVATION
SCALE: 1/8" = 1'-0"

State of Utah
Department of Administrative Services
Division of Facilities Construction & Management
4110 State Office Building
Salt Lake City, Utah 84114
Phone: (801) 538 - 3018
Fax: (801) 538 - 3267
www.dfcm.utah.gov

GILLIES STRANSKY BREMS SMITH
375 West 200 South Suite 100
Salt Lake City
Utah 84101
Tel 801.521.8600
Fax 801.521.7913
GSBS-PC.COM

STATE OF UTAH
DAVID PAUL BREMS
NO. 119149
LICENSED ARCHITECT

FINAL
CONSTRUCTION SET
BID PACKAGES 1 - 5

BUILDING NAME:
PROPERTY # 9458
UVSC
WASATCH CAMPUS
FIRST BUILDING

PROJECT TITLE:
UVSC
WASATCH CAMPUS
FIRST BUILDING
AND SITE
DEVELOPMENT

MARK	DATE	DESCRIPTION

ISSUE TYPE:

ISSUE DATE: 1/08/03

DFCM PROJECT NO: 00269790
CAD PROJECT NO:
CAD DWG FILE: R26-AE-201
DRAWN BY: KJP
CHK'D BY: VN
COPYRIGHT: STATE OF UTAH

SHEET TITLE
NORTH & SOUTH EXTERIOR BUILDING ELEVATIONS

SHEET NUMBER
AE200

SHEET 22 OF