DRIVER LICENSE DIVISION
WEST VALLEY CITY
DRIVERS LICENSE WEST VALLEY

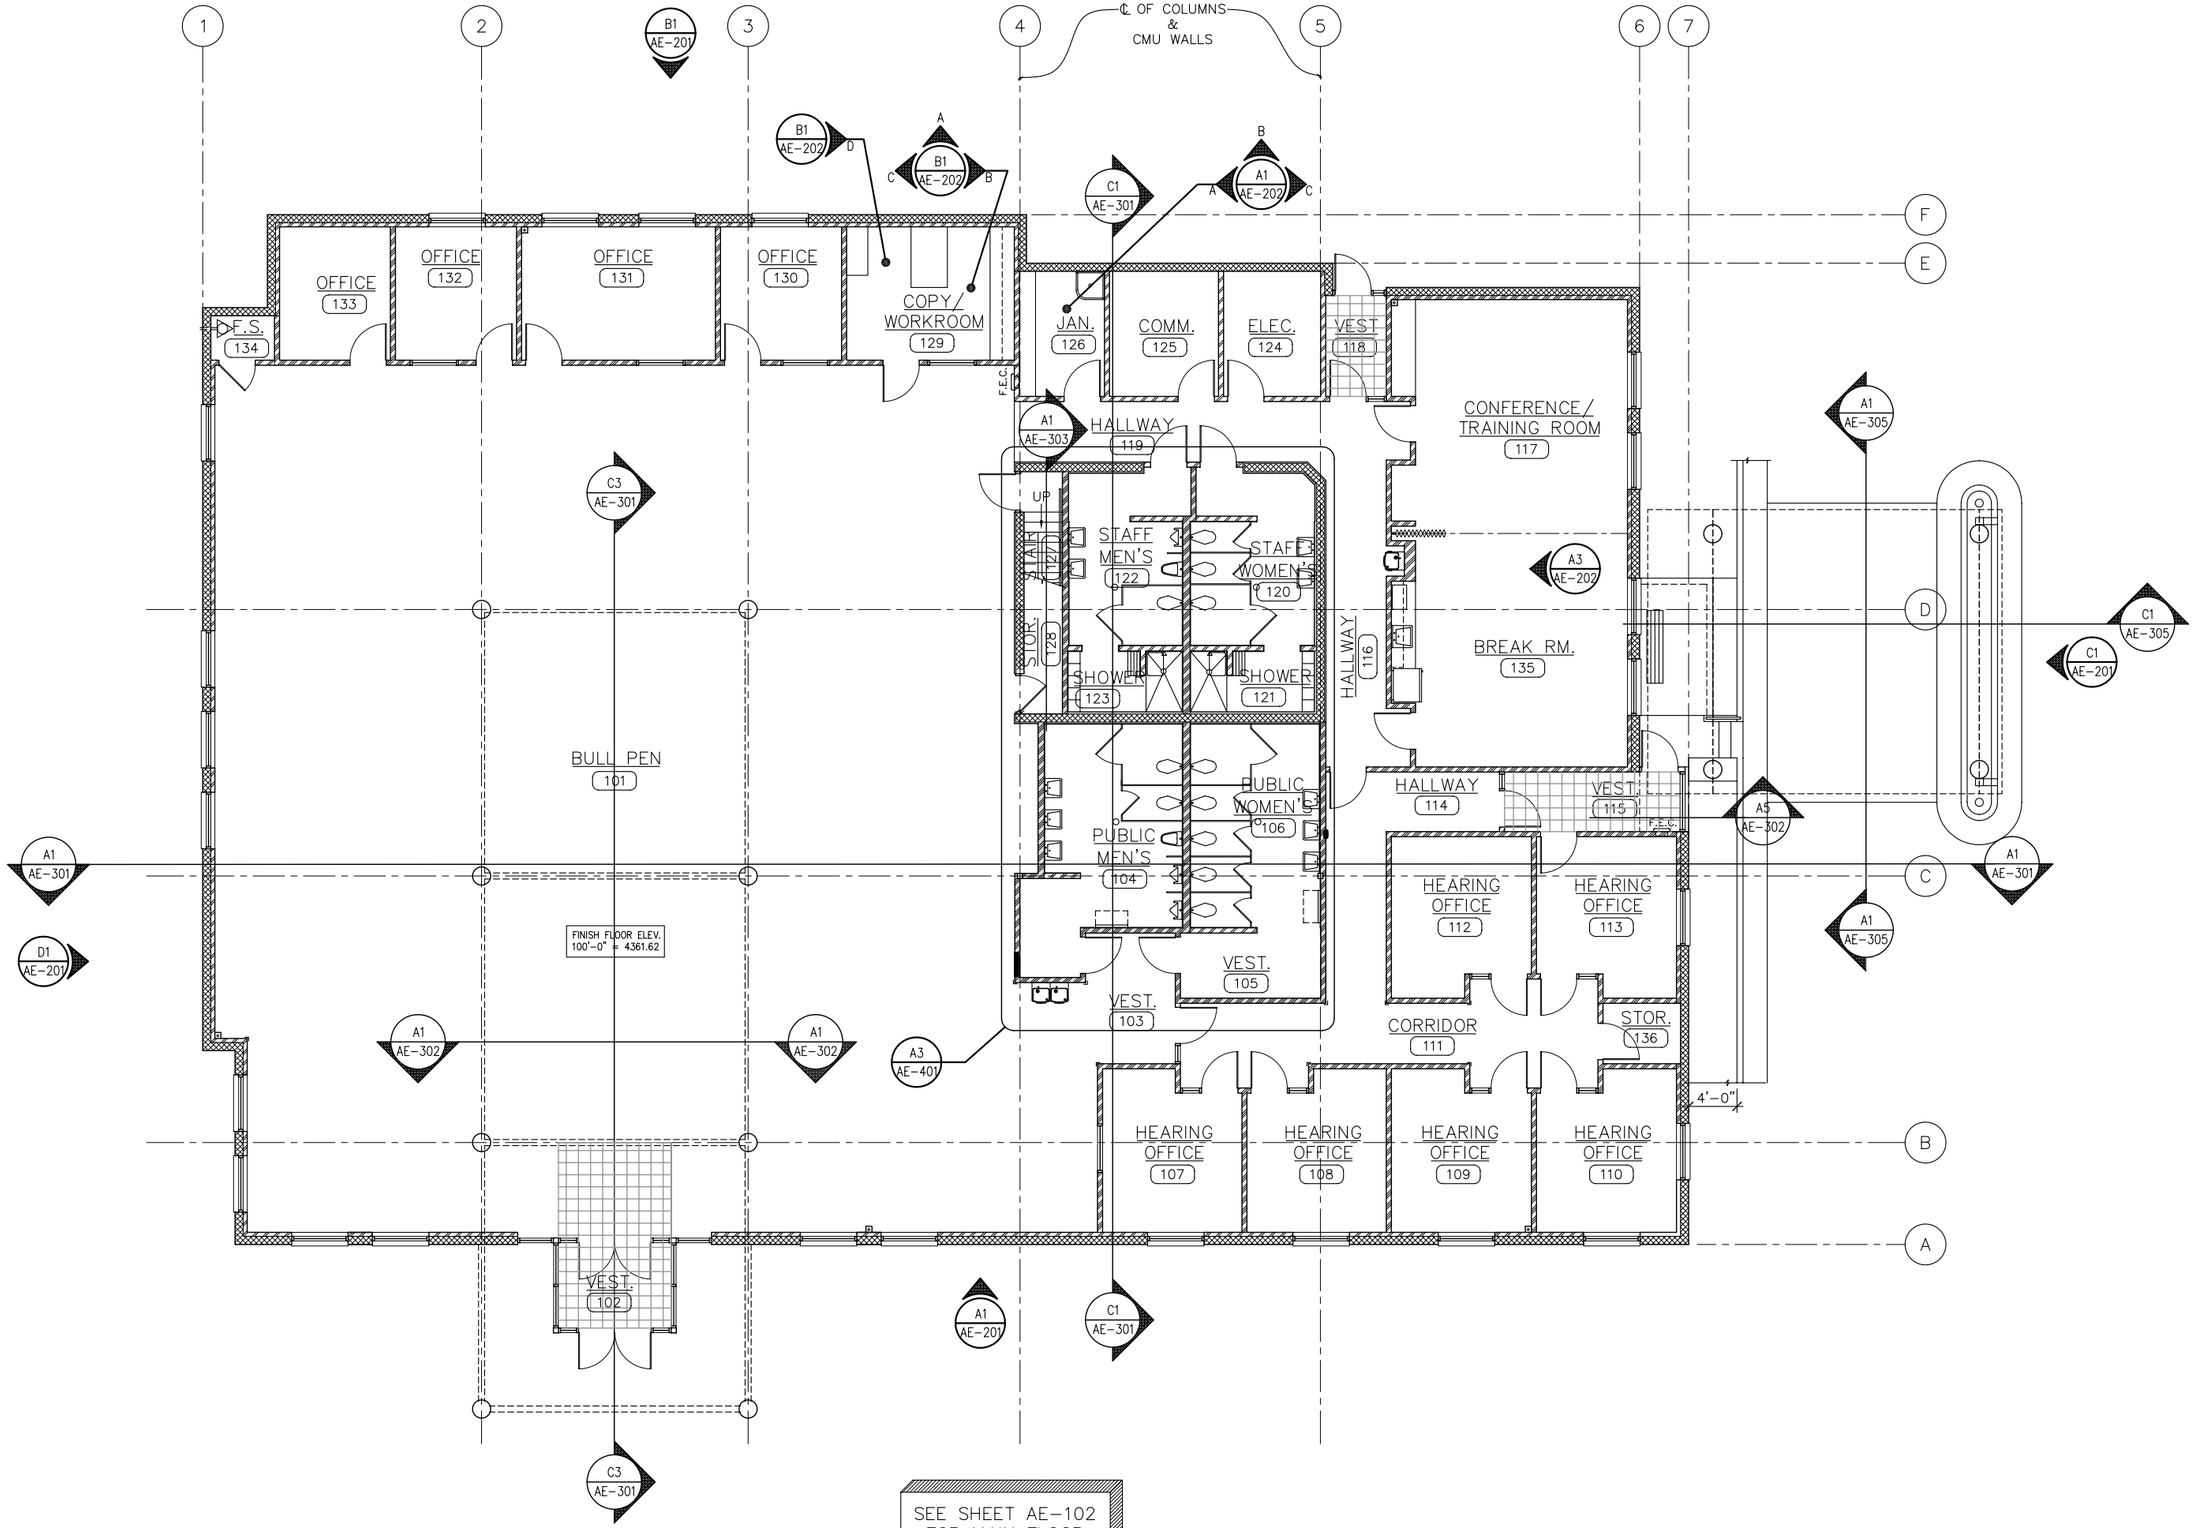

SEE SHEET AE-102 FOR MAIN FLOOR DIMENSIONS

A1 MAIN FLOOR PLAN

SCALE 1/8" = 1'-0"

0 4' 8' 16'

NORTH

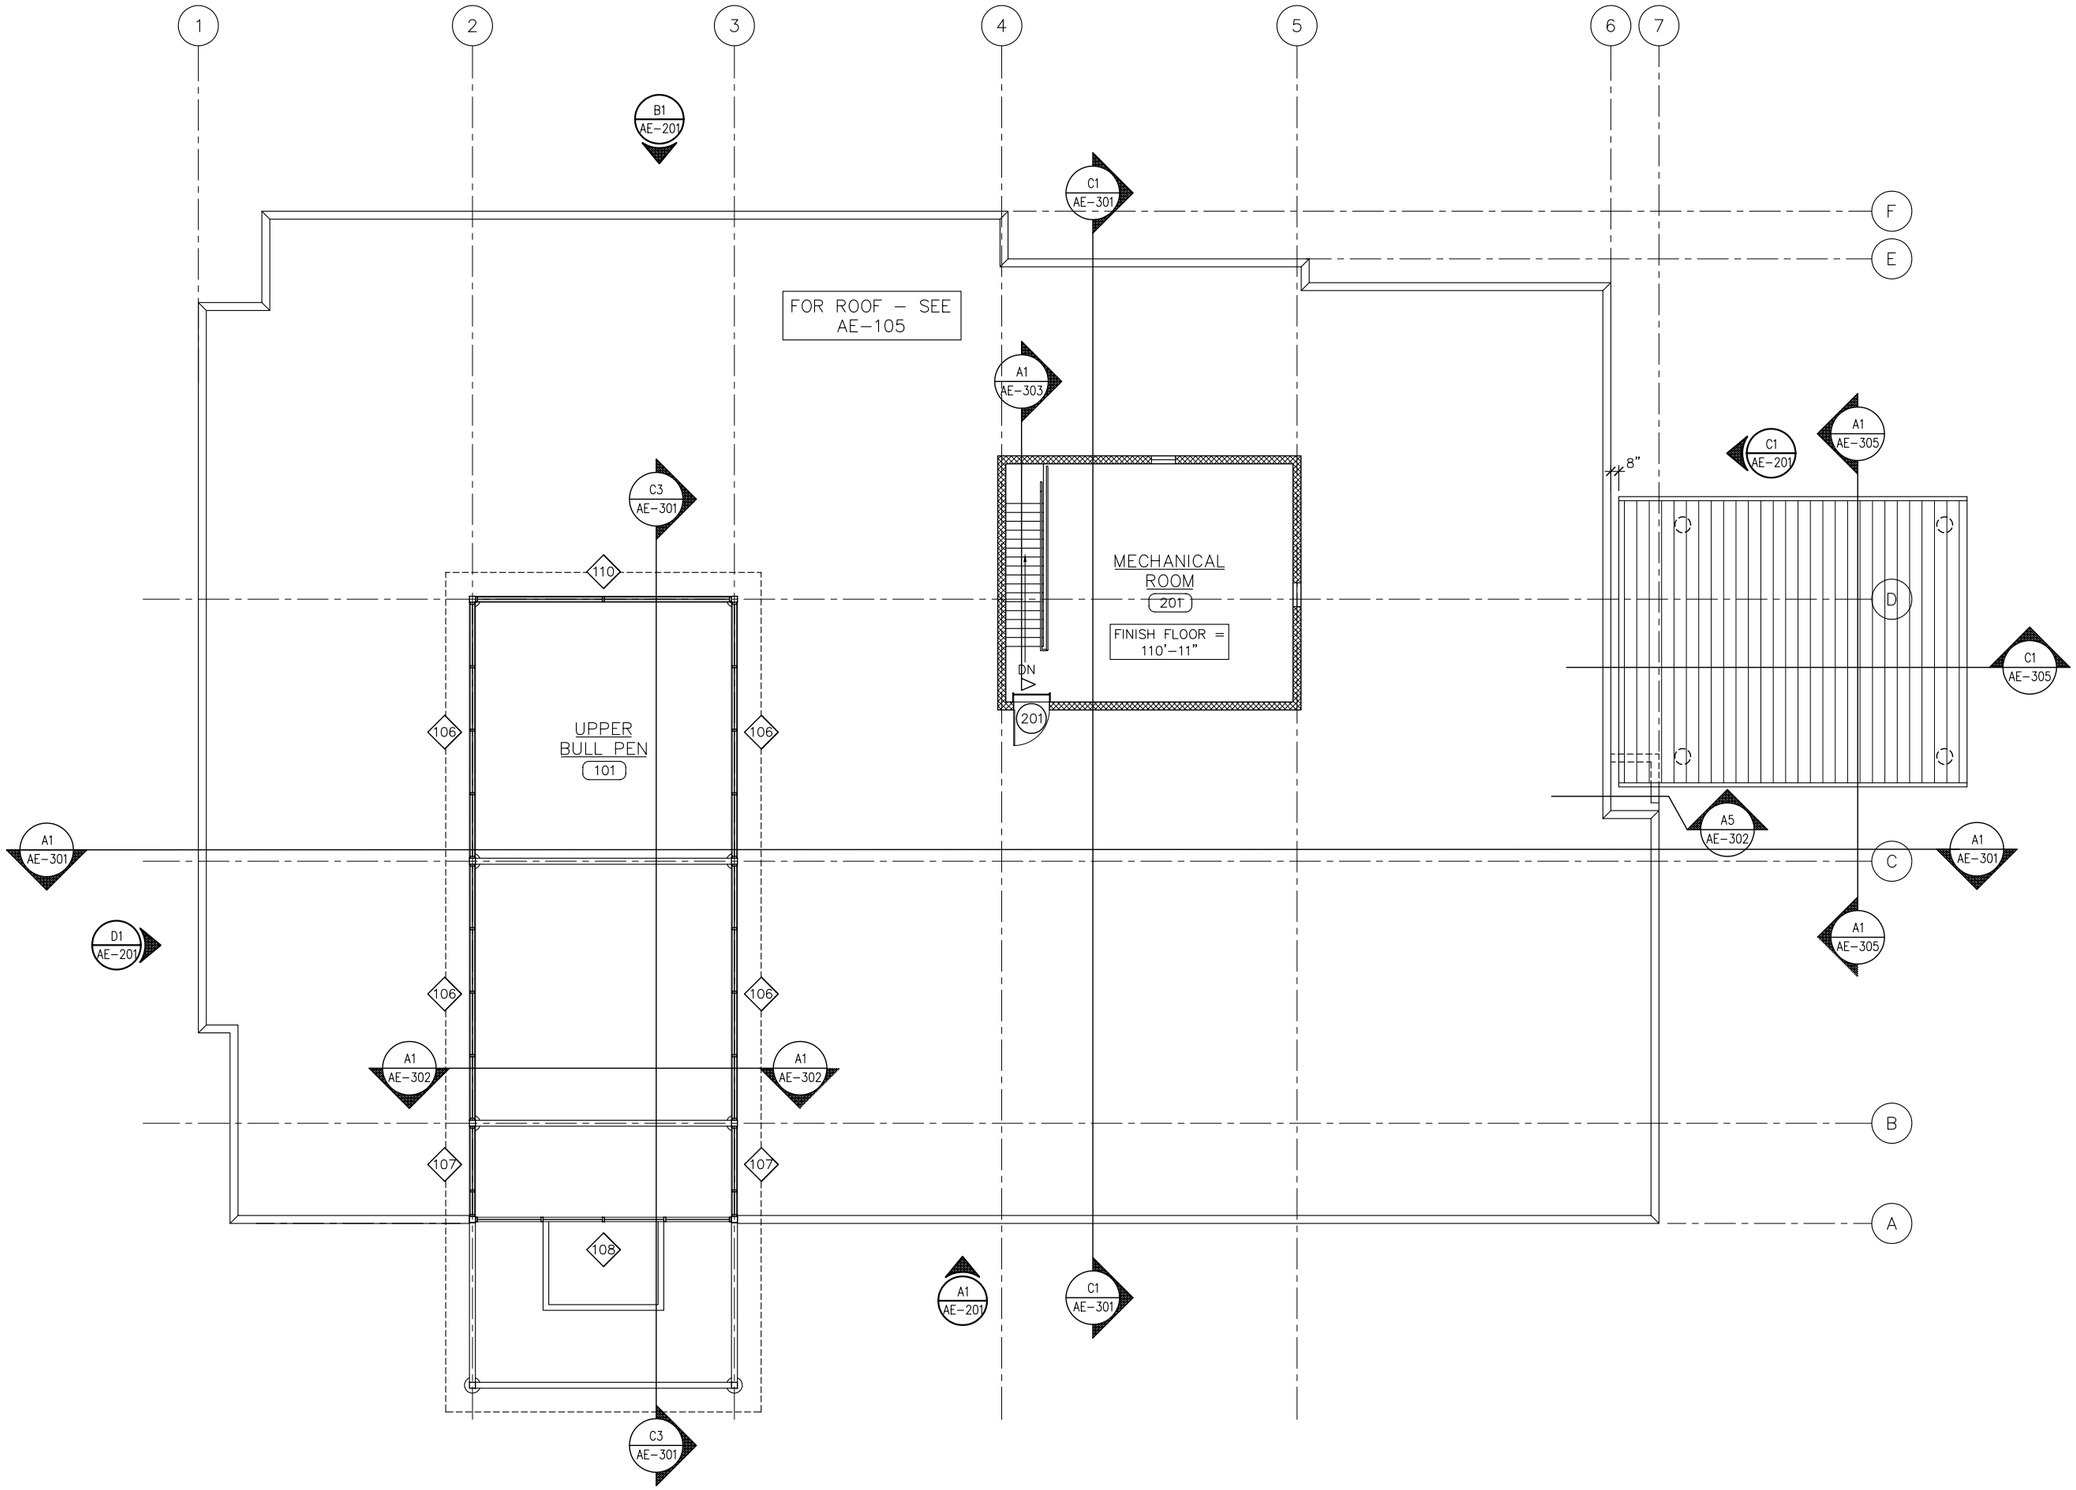

A1 UPPER LEVEL PLAN

SCALE 1/8" = 1'-0"

0 4' 8' 16'

NORTH

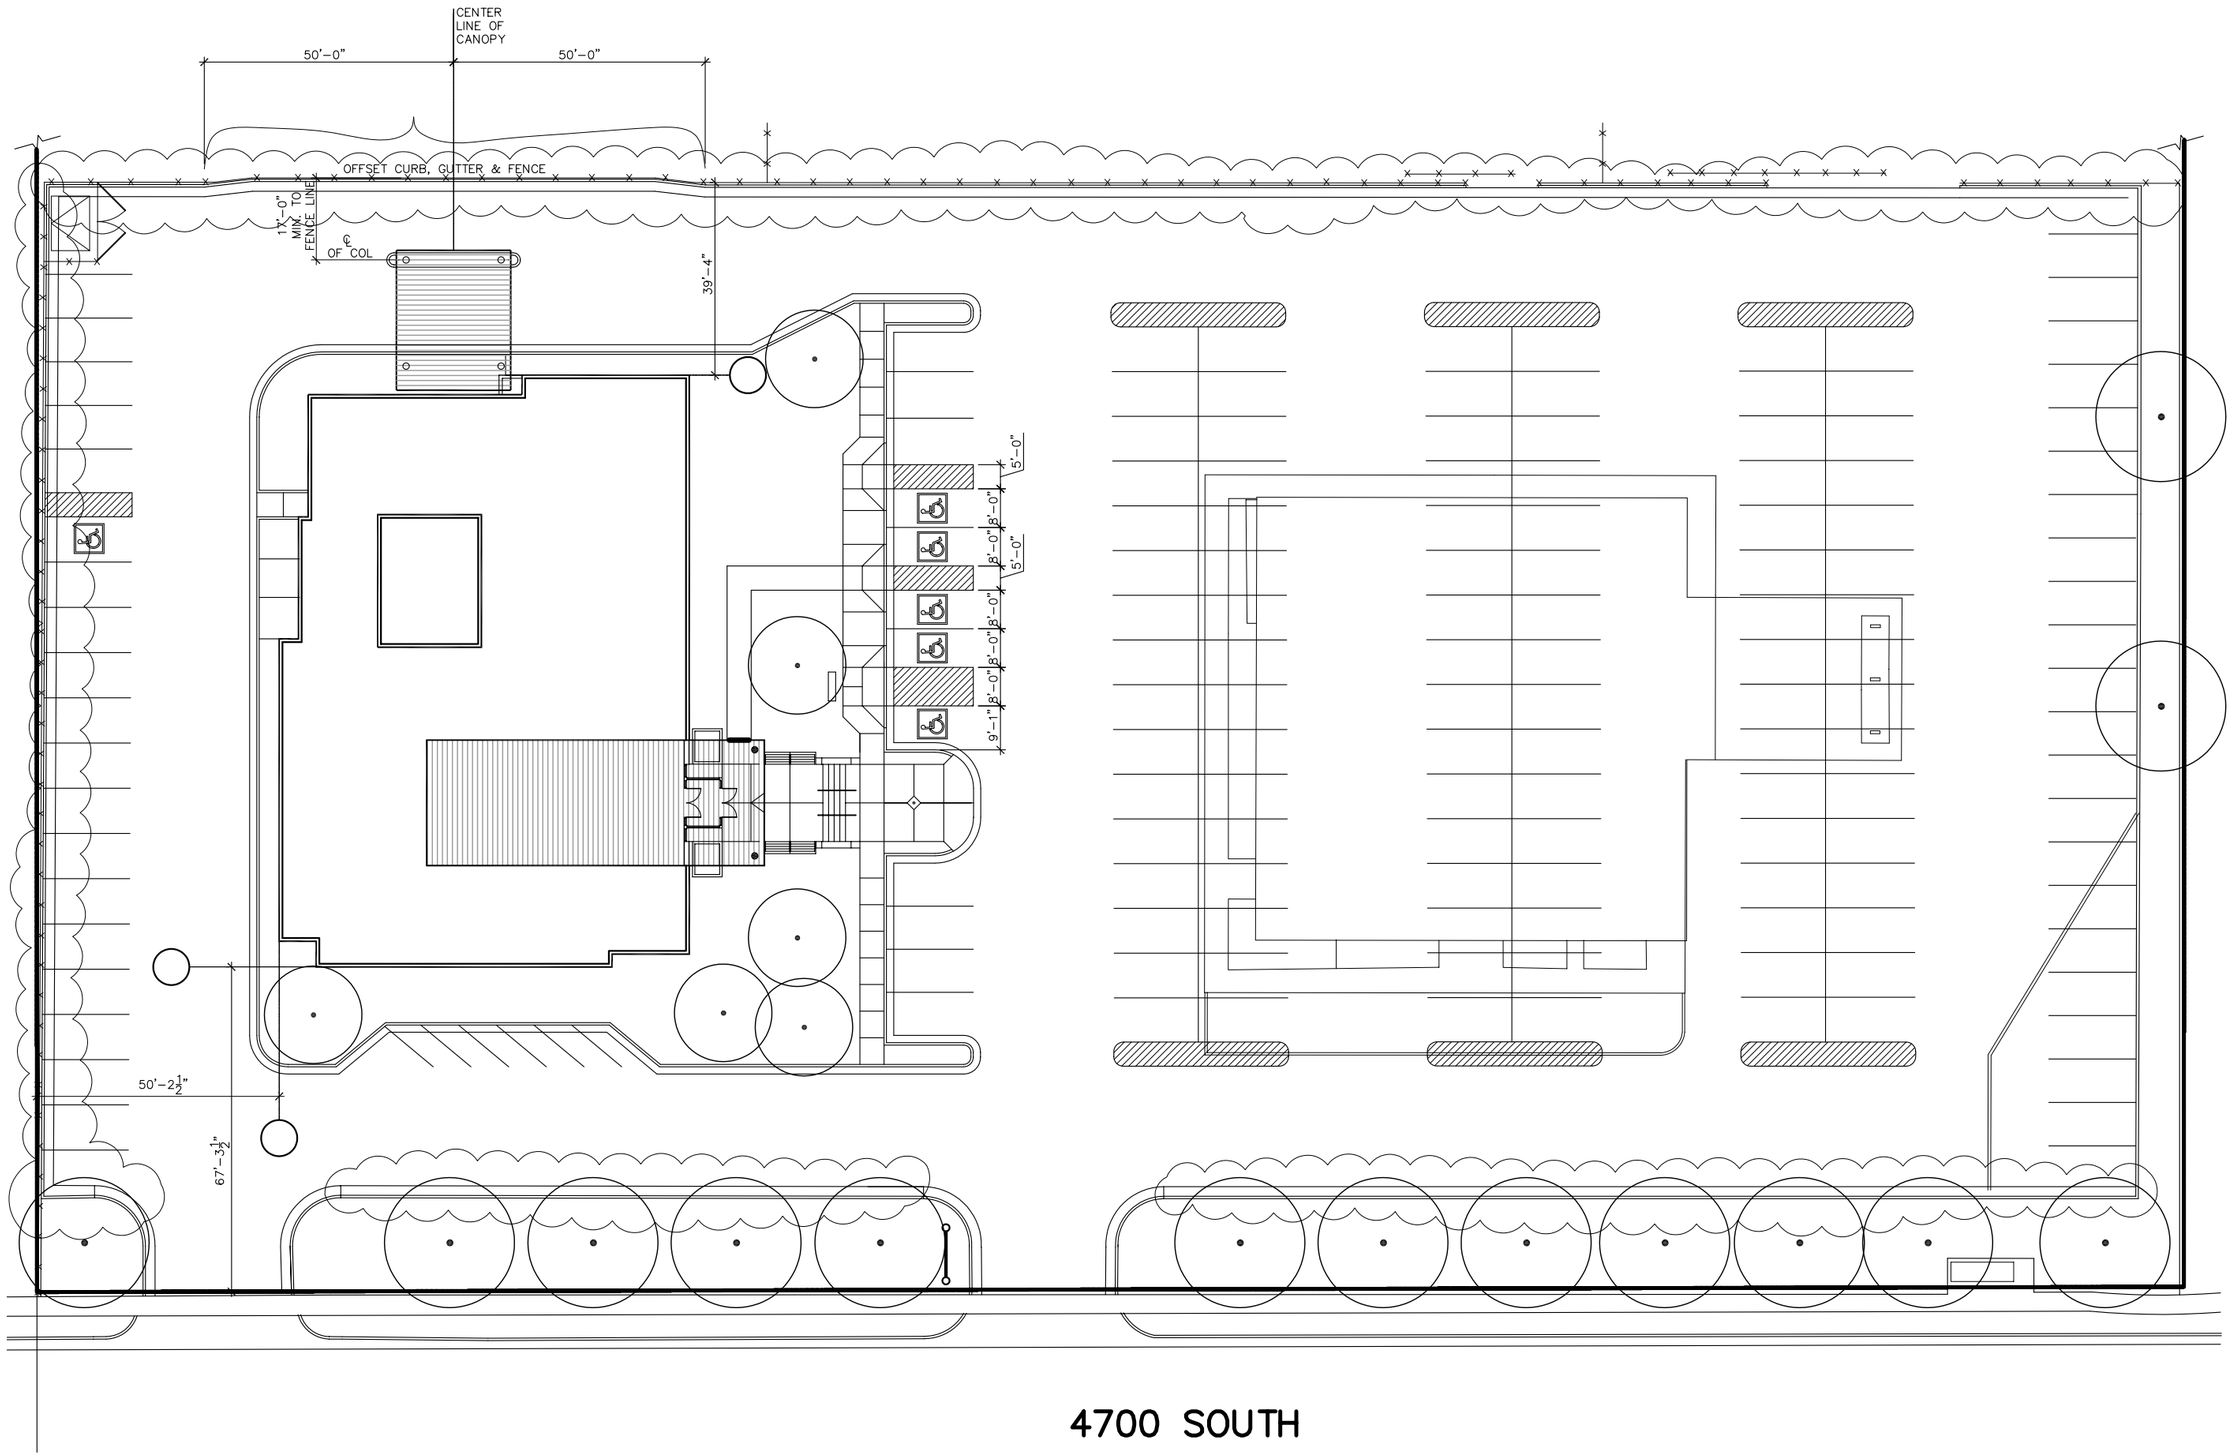

A1 SITE PLAN

SCALE 1" = 20'-0"

0 10' 20' 40'

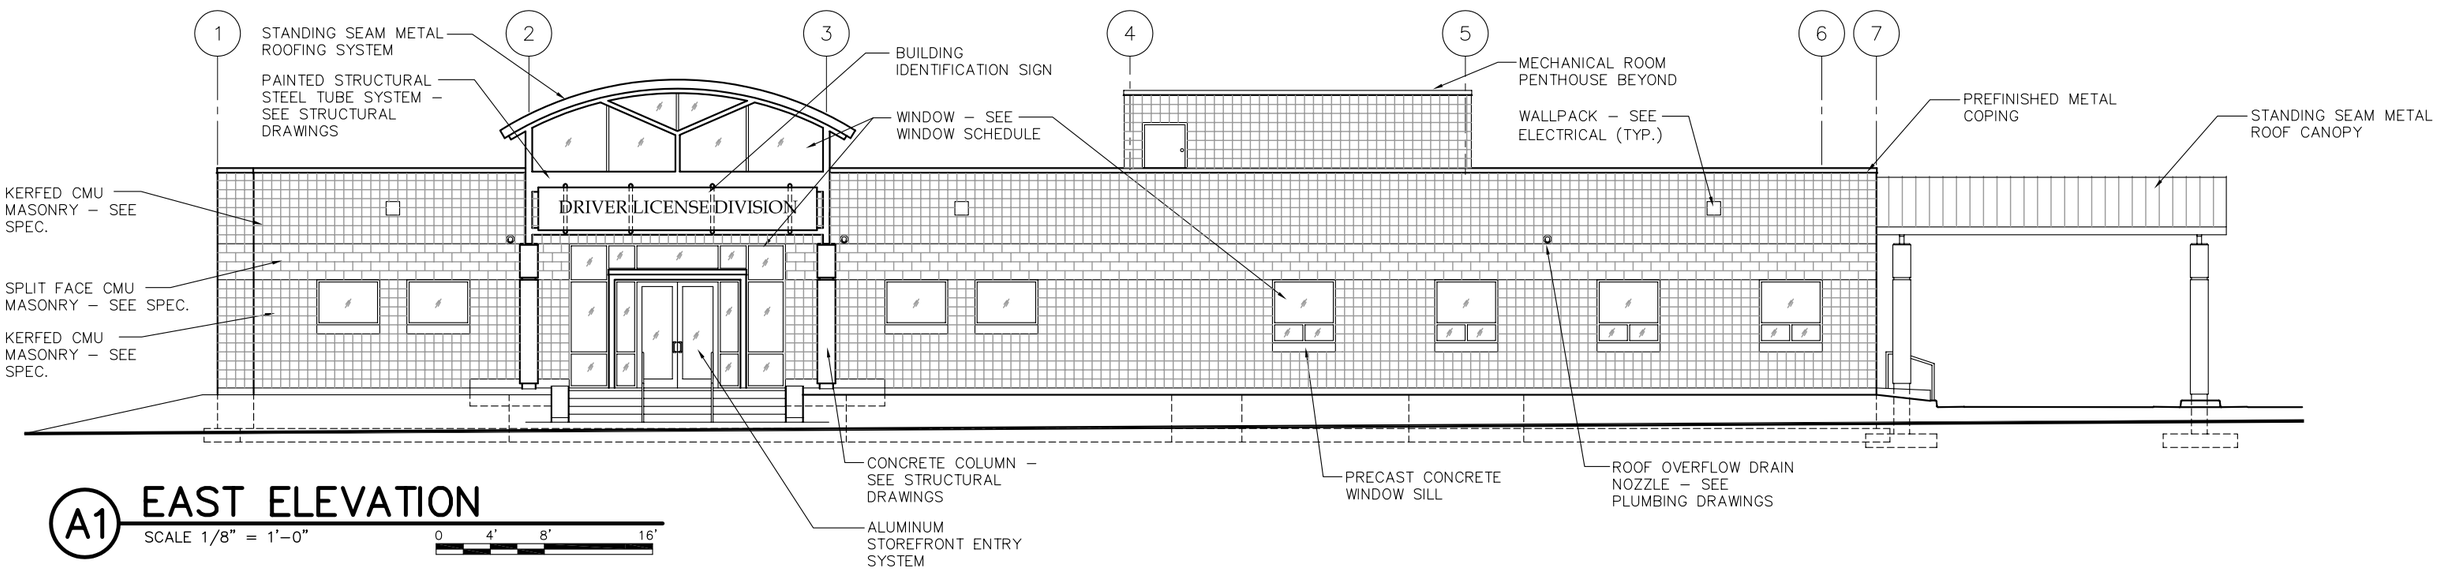

A1 EAST ELEVATION

SCALE 1/8" = 1'–0"

0 4' 8' 16'

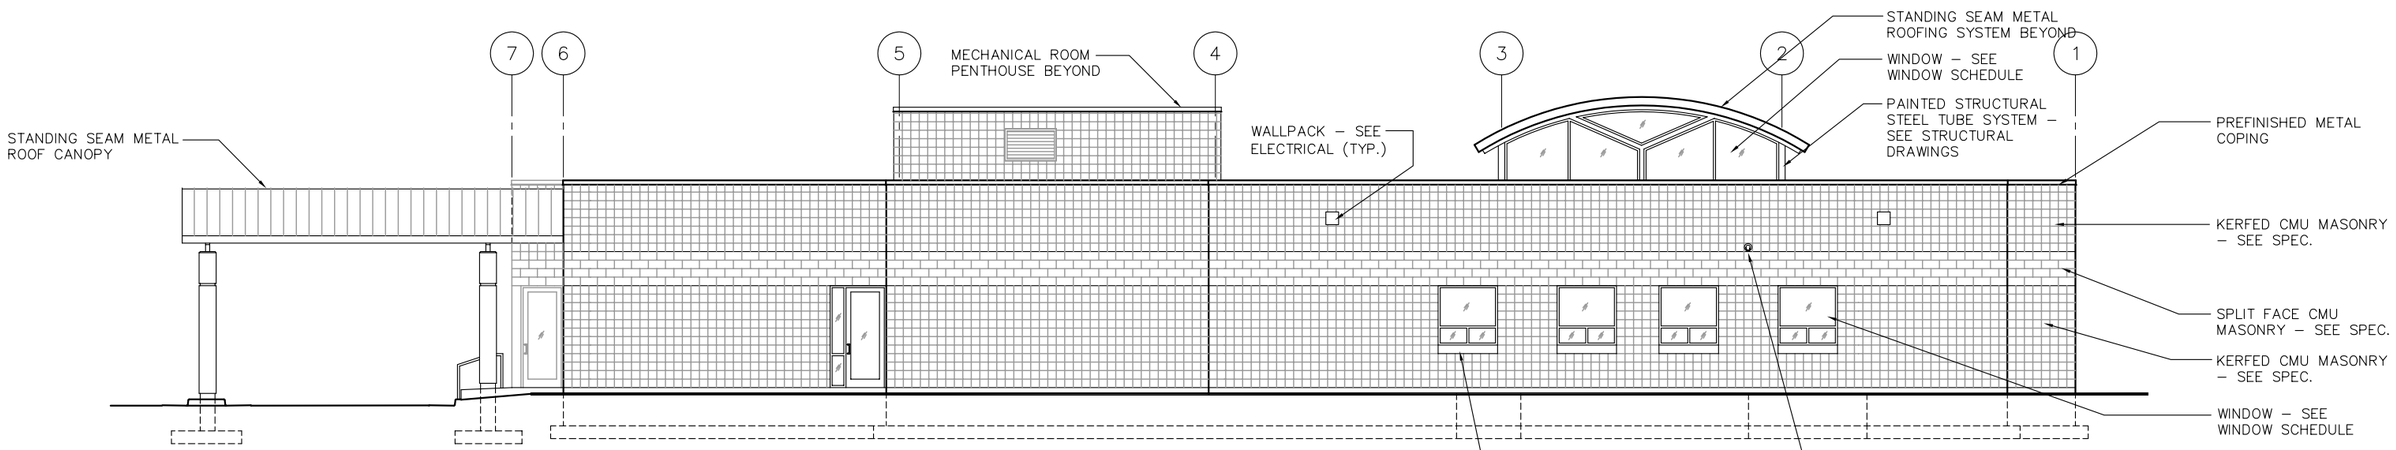

B1 WEST ELEVATION

SCALE 1/8" = 1'–0"

0 4' 8' 16'

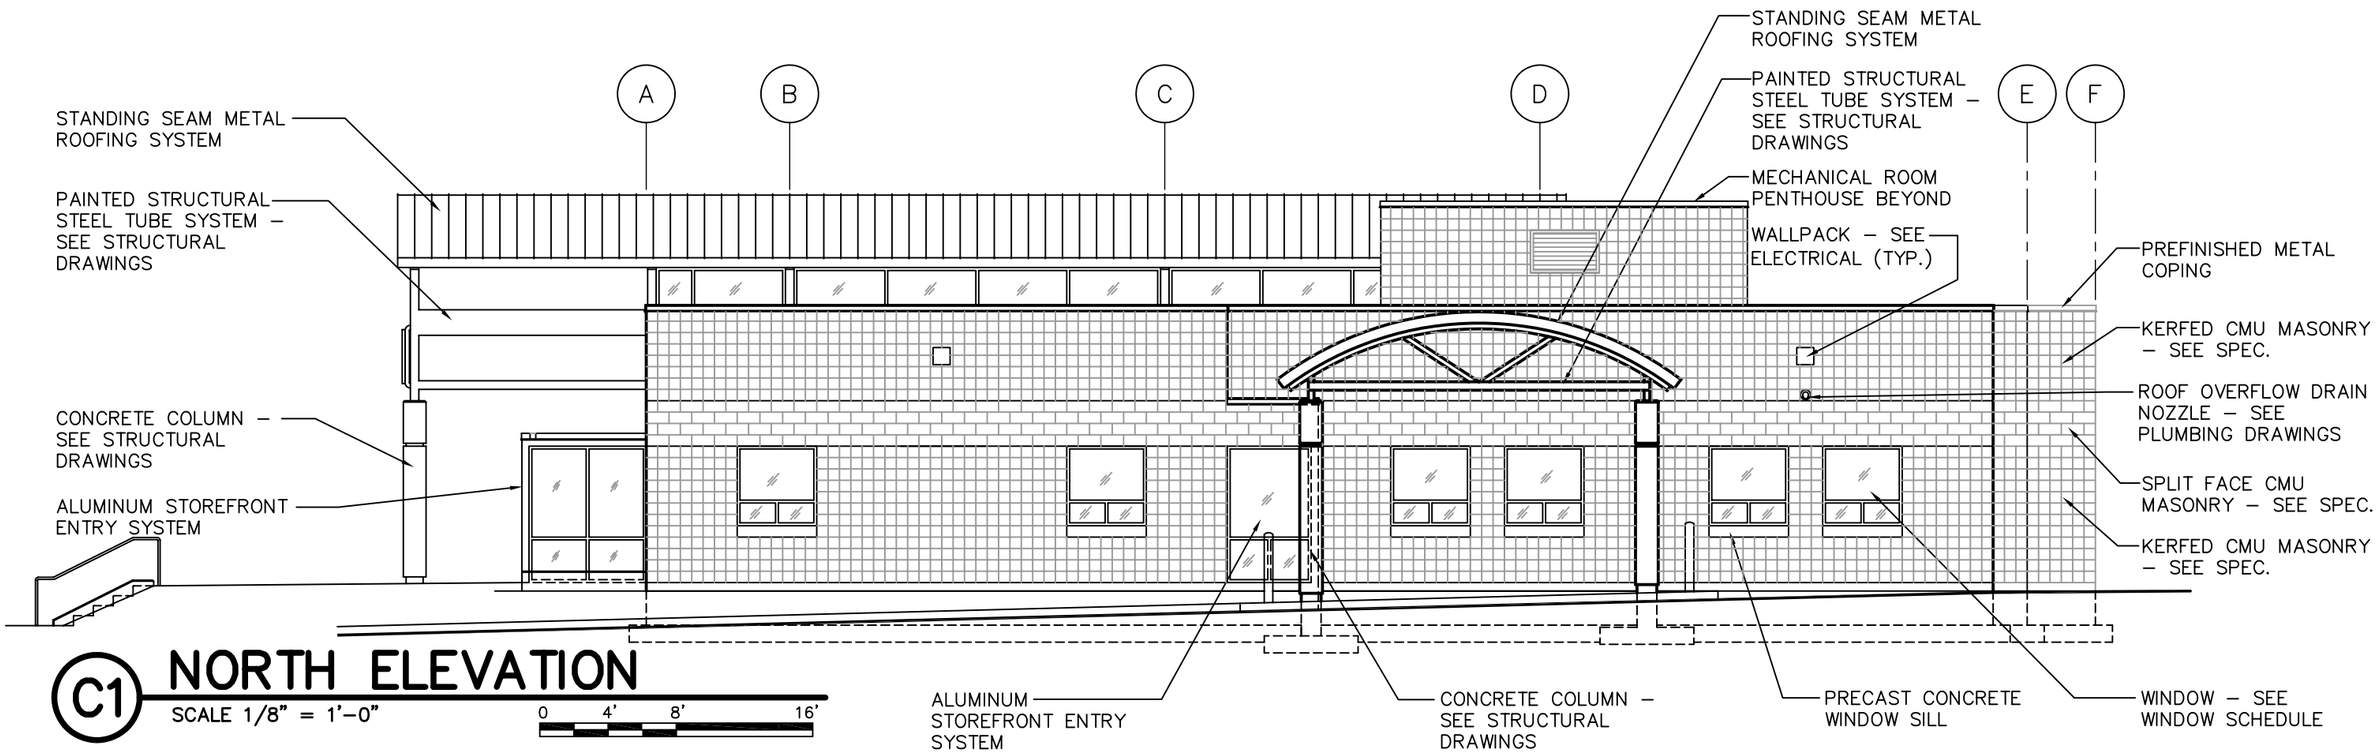

C1 NORTH ELEVATION

SCALE 1/8" = 1'–0"

0 4' 8' 16'

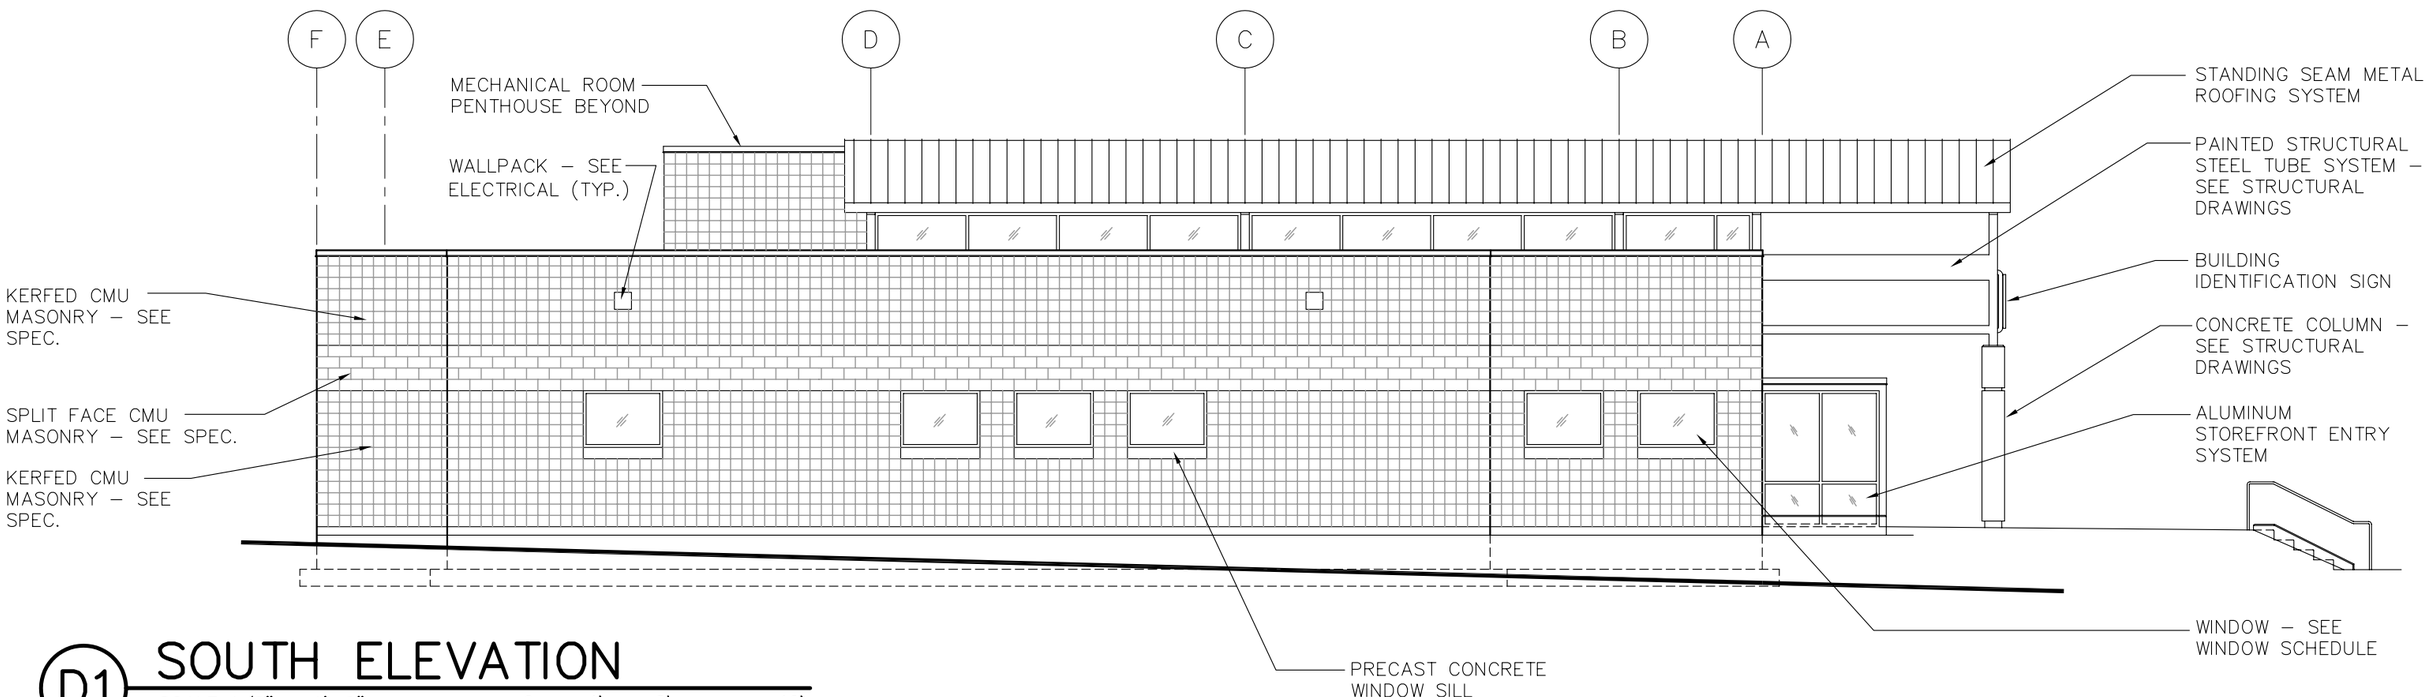

D1 SOUTH ELEVATION

SCALE 1/8" = 1'–0"

0 4' 8' 16'

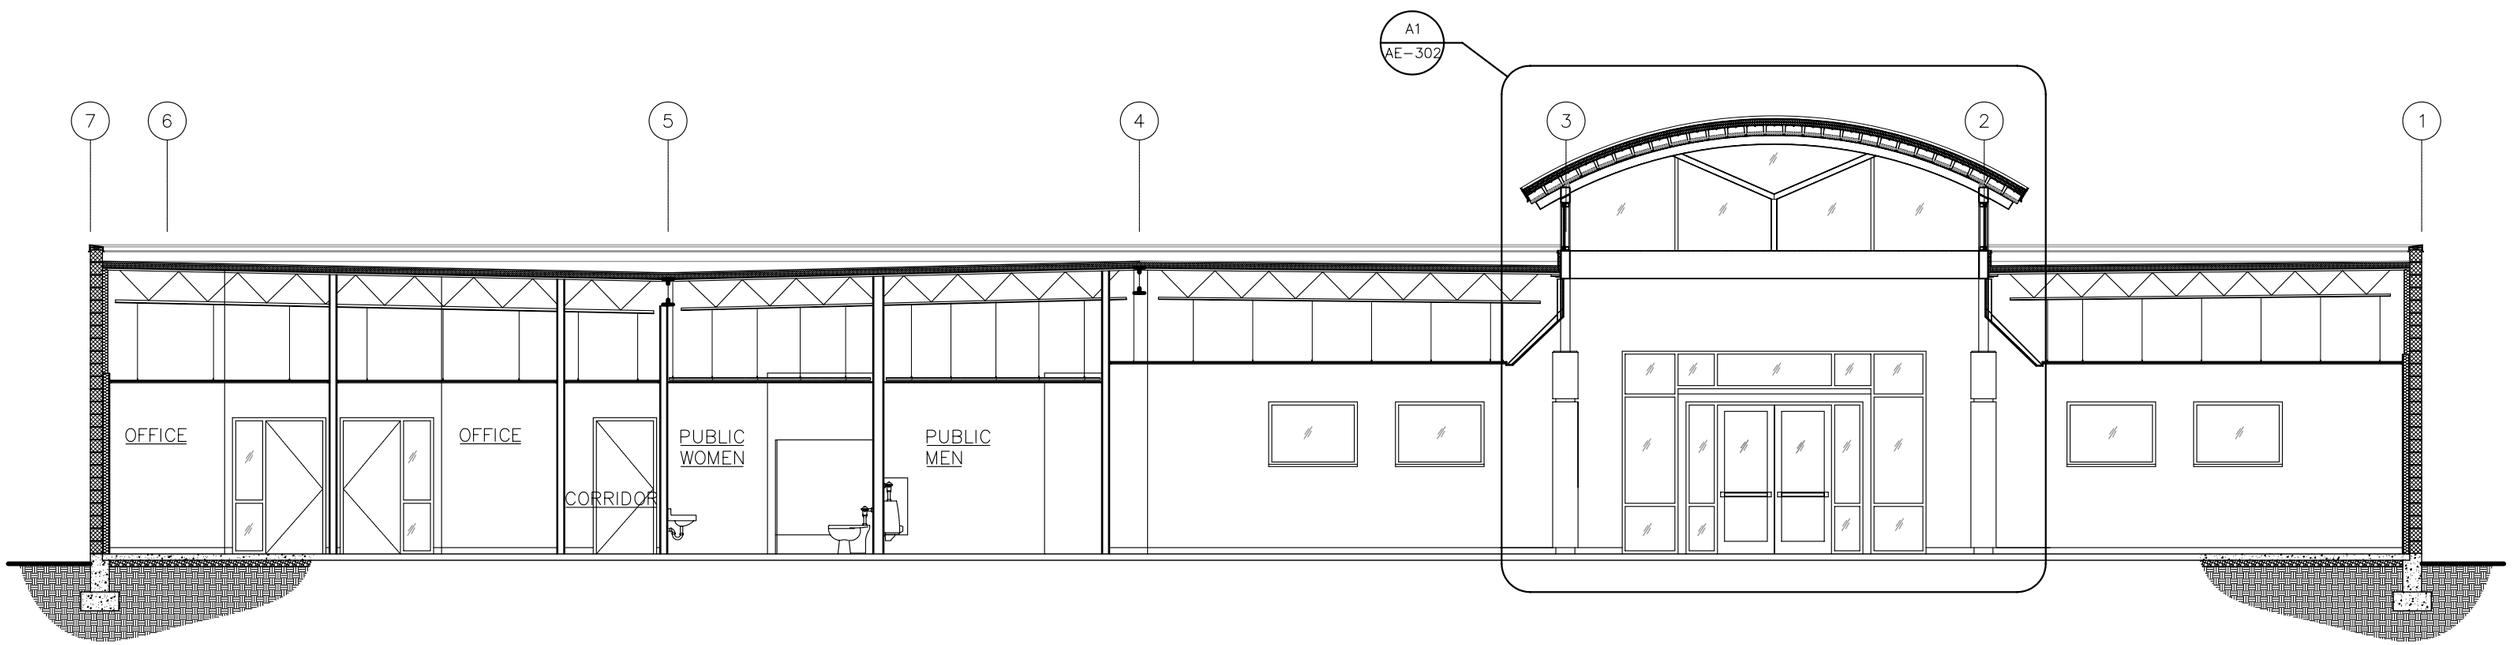

A1 BUILDING SECTION

SCALE 3/16" = 1'-0" 0 3' 6' 12'

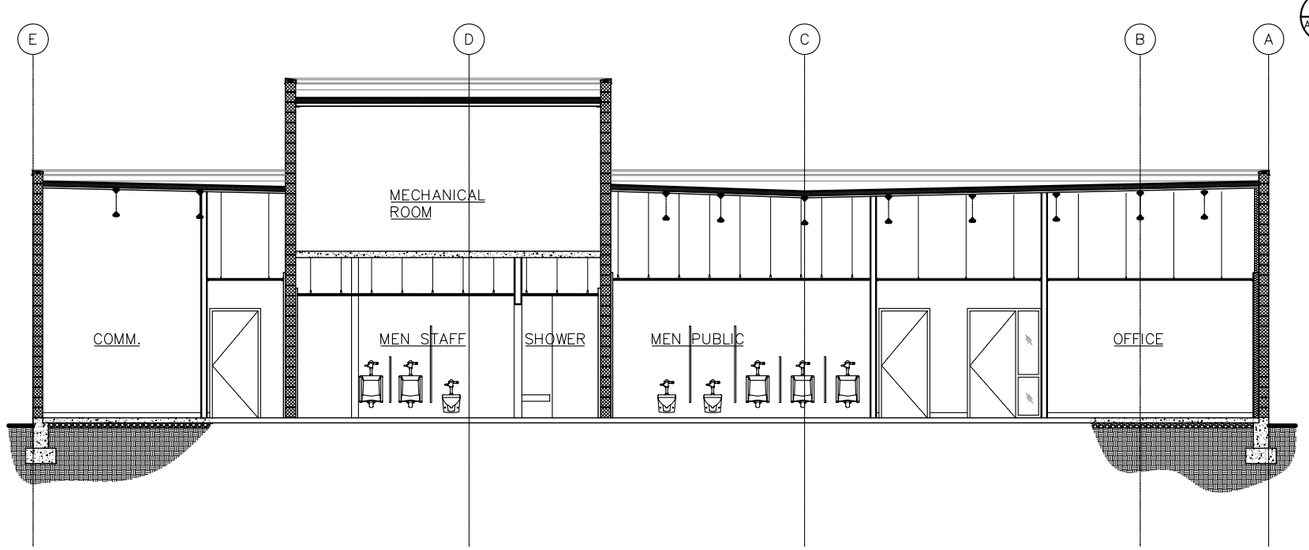

C1 BUILDING SECTION

SCALE 3/16" = 1'-0" 0 3' 6' 12'

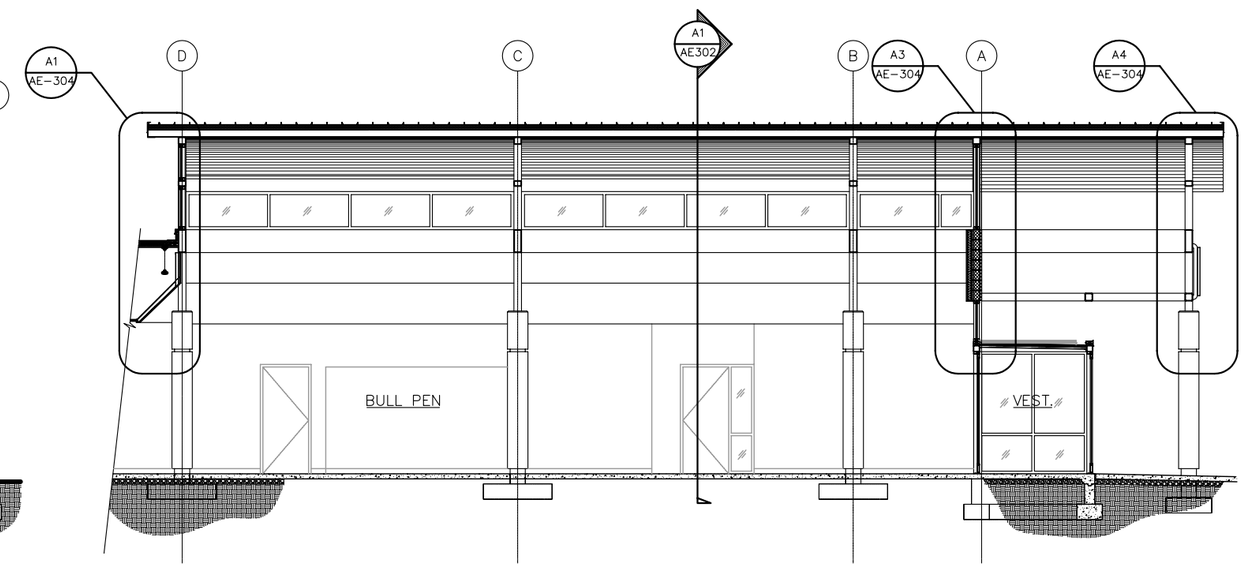

C3 BUILDING SECTION

SCALE 3/16" = 1'-0" 0 3' 6' 12'