


E3 LIBRARY–INFO DESK
SCALE: 1/4" = 1'-0"

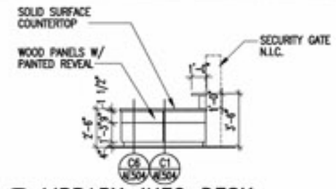


E4 LIBRARY–INFO DESK
SCALE: 1/4" = 1'-0"




E5 LIBRARY–INFO DESK
SCALE: 1/4" = 1'-0"

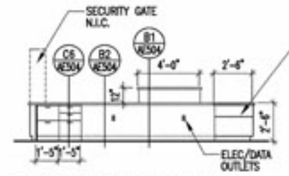


E6 LIBRARY–INFO DESK
SCALE: 1/4" = 1'-0"

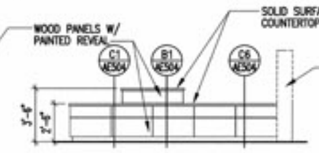


D1 LIBRARY–NORTH ELEV.
SCALE: 1/8" = 1'-0"

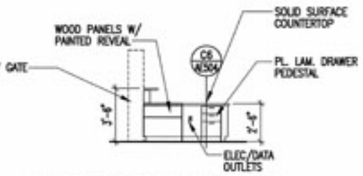


D2 LIBRARY–WEST ELEV.
SCALE: 1/8" = 1'-0"

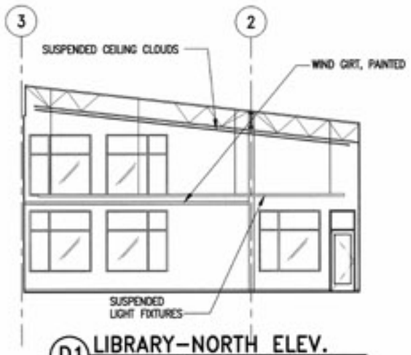


D3 LIBRARY–SOUTH ELEV.
SCALE: 1/8" = 1'-0"

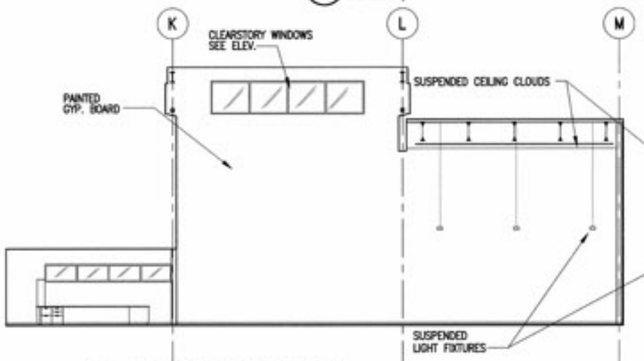


D5 LIBRARY–EAST ELEV.
SCALE: 1/8" = 1'-0"

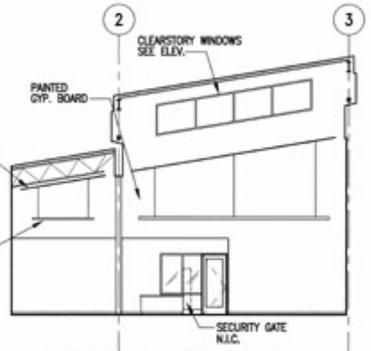


B2 MAIN LOBBY & COMMONS – SOUTH ELEVATION
SCALE: 1/8" = 1'-0"

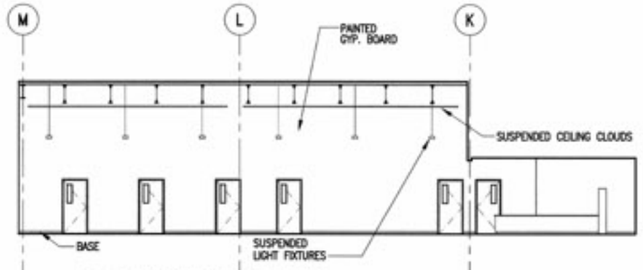


B4 MAIN LOBBY – WEST ELEVATION
SCALE: 1/8" = 1'-0"

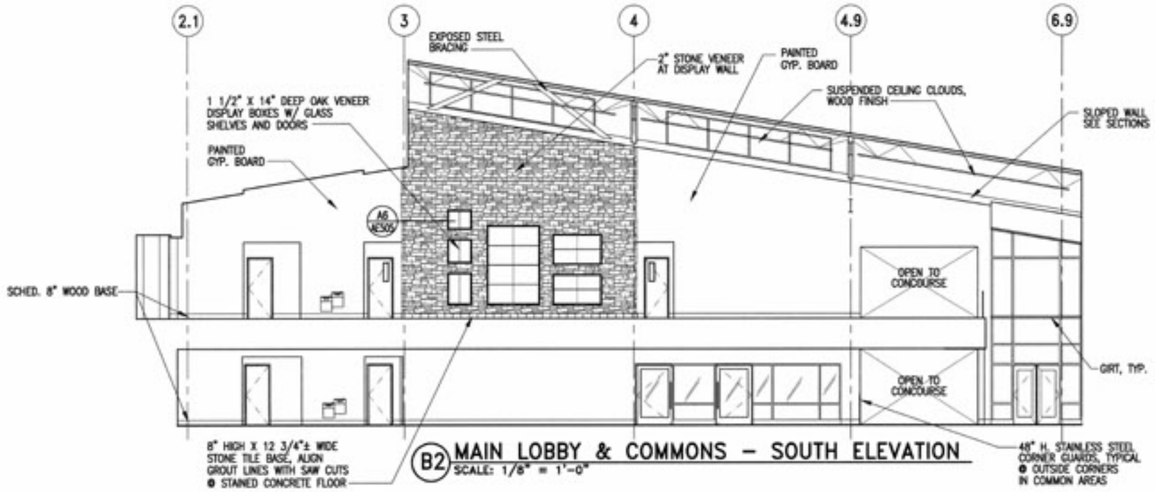


A3 MAIN LOBBY & COMMONS – NORTH ELEVATION
SCALE: 1/8" = 1'-0"

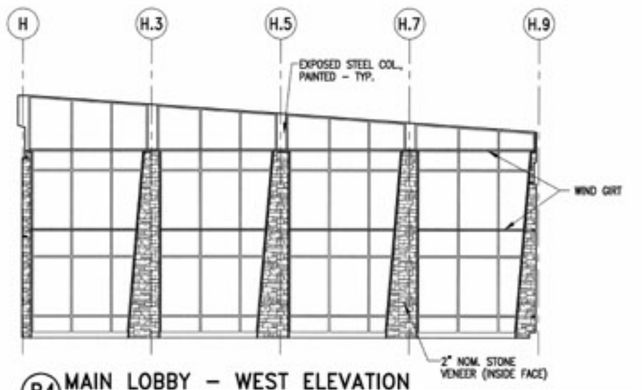


A5 MAIN LOBBY – EAST ELEVATION
SCALE: 1/8" = 1'-0"


State of Utah
Department of Administrative Services
Division of Facilities Construction & Management
4110 State Office Building
Salt Lake City, Utah 84114
Phone: (801) 538 - 3018
Fax: (801) 538 - 3267
www.dfcm.utah.gov

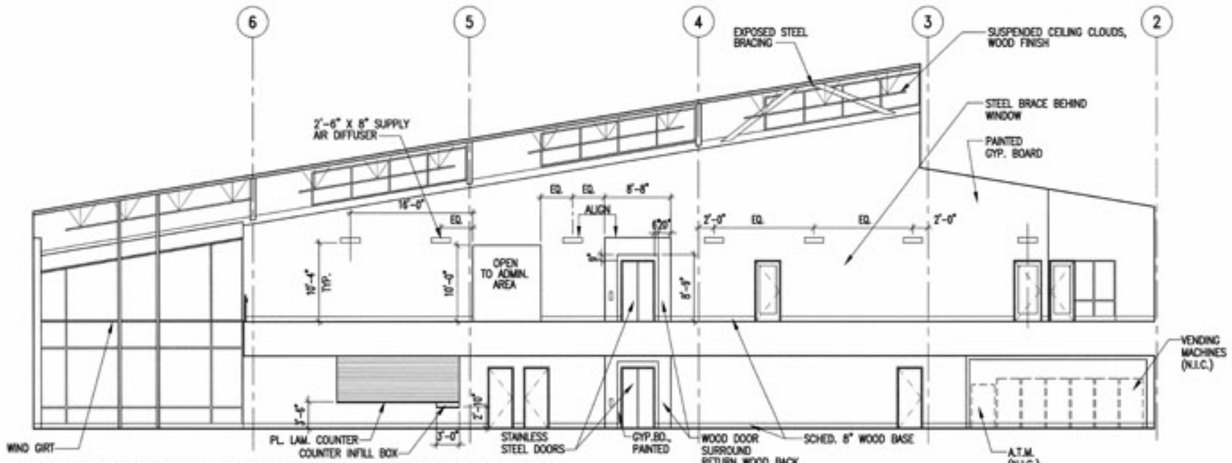GILLIES STRANSKY BREMS SMITH
379 West 200 South Suite 100
Salt Lake City
Utah 84101
Tel 801.521.8600
Fax 801.521.7915
GSBS-PC.COM


STATE OF UTAH
DAVID PAUL BREMS
NO. 118146
LICENSED ARCHITECT

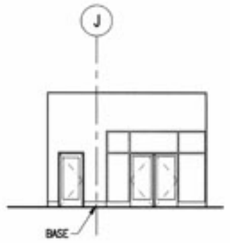FINAL
CONSTRUCTION SET
BID PACKAGES 1 - 5

BUILDING NAME:
PROPERTY # 9458
UVSC
WASATCH CAMPUS
FIRST BUILDING

PROJECT TITLE:
UVSC
WASATCH CAMPUS
FIRST BUILDING
AND SITE
DEVELOPMENT

| MARK | DATE | DESCRIPTION |
|---|---|---|

ISSUE TYPE:

ISSUE DATE: 1/08/03

DFCM PROJECT NO: 00269790
CAD PROJECT NO:
CAD DWG FILE: R26-AE-S01
DRAWN BY: AM
CHK'D BY: JB
COPYRIGHT: STATE OF UTAH

SHEET TITLE
INTERIOR ELEVATIONS

SHEET NUMBER
AE208

SHEET 40 OF