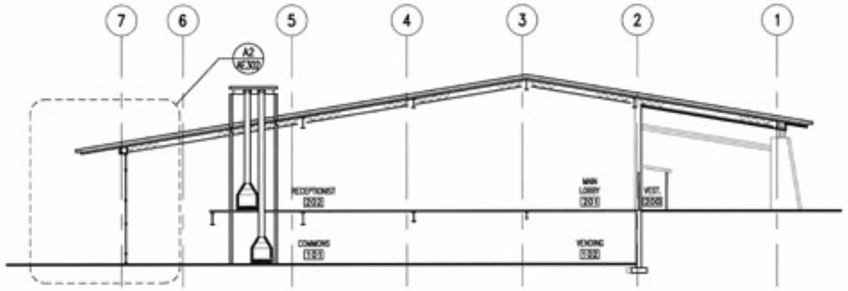

D3 BUILDING SECTION
SCALE: 1/16" = 1'-0"

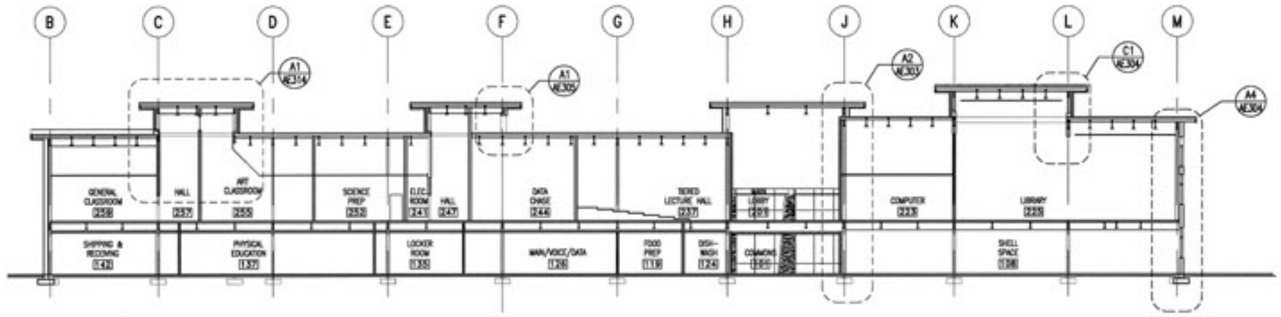

C3 BUILDING SECTION
SCALE: 1/16" = 1'-0"

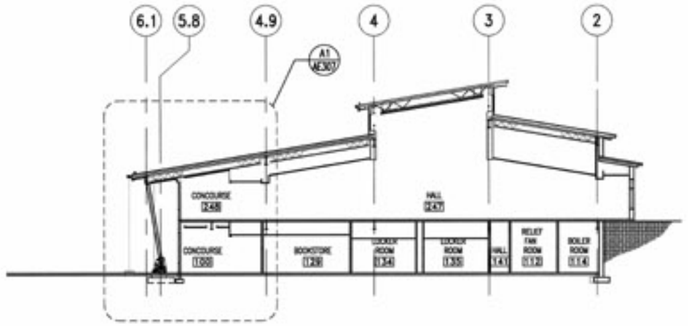

A3 BUILDING SECTION
SCALE: 1/16" = 1'-0"

16' 12' 8' 4' 0 8' 16' 32'
GRAPHIC SCALE

State of Utah
Department of Administrative Services
Division of Facilities Construction & Management
4110 State Office Building
Salt Lake City, Utah 84114
Phone: (801) 538 - 3018
Fax: (801) 538 - 3267
www.dfcm.utah.gov

GILLIES STRANSKY BREMS SMITH
ARCHITECTURE LANDSCAPE ARCHITECTURE PLANNING INTERIOR DESIGN
375 West 200 South Suite 100
Salt Lake City
Utah 84101
Tel 801.521.8600
Fax 801.521.7013
GSBS-PC.COM

STATE OF UTAH
DAVID PAUL BREMS
NO. 119148
LICENSED ARCHITECT

FINAL
CONSTRUCTION SET
BID PACKAGES 1 - 5

BUILDING NAME:
PROPERTY # 9458
UVSC
WASATCH CAMPUS
FIRST BUILDING

PROJECT TITLE:
UVSC
WASATCH CAMPUS
FIRST BUILDING
AND SITE
DEVELOPMENT

MARK	DATE	DESCRIPTION

ISSUE TYPE:

ISSUE DATE: 1/08/03

DFCM PROJECT NO: 00269790
CAD PROJECT NO:
CAD DWG FILE: B26-AE-301
DRAWN BY: KJP
CHK'D BY: VN
COPYRIGHT: STATE OF UTAH

SHEET TITLE
BUILDING SECTIONS

SHEET NUMBER
AE301

SHEET 42 OF