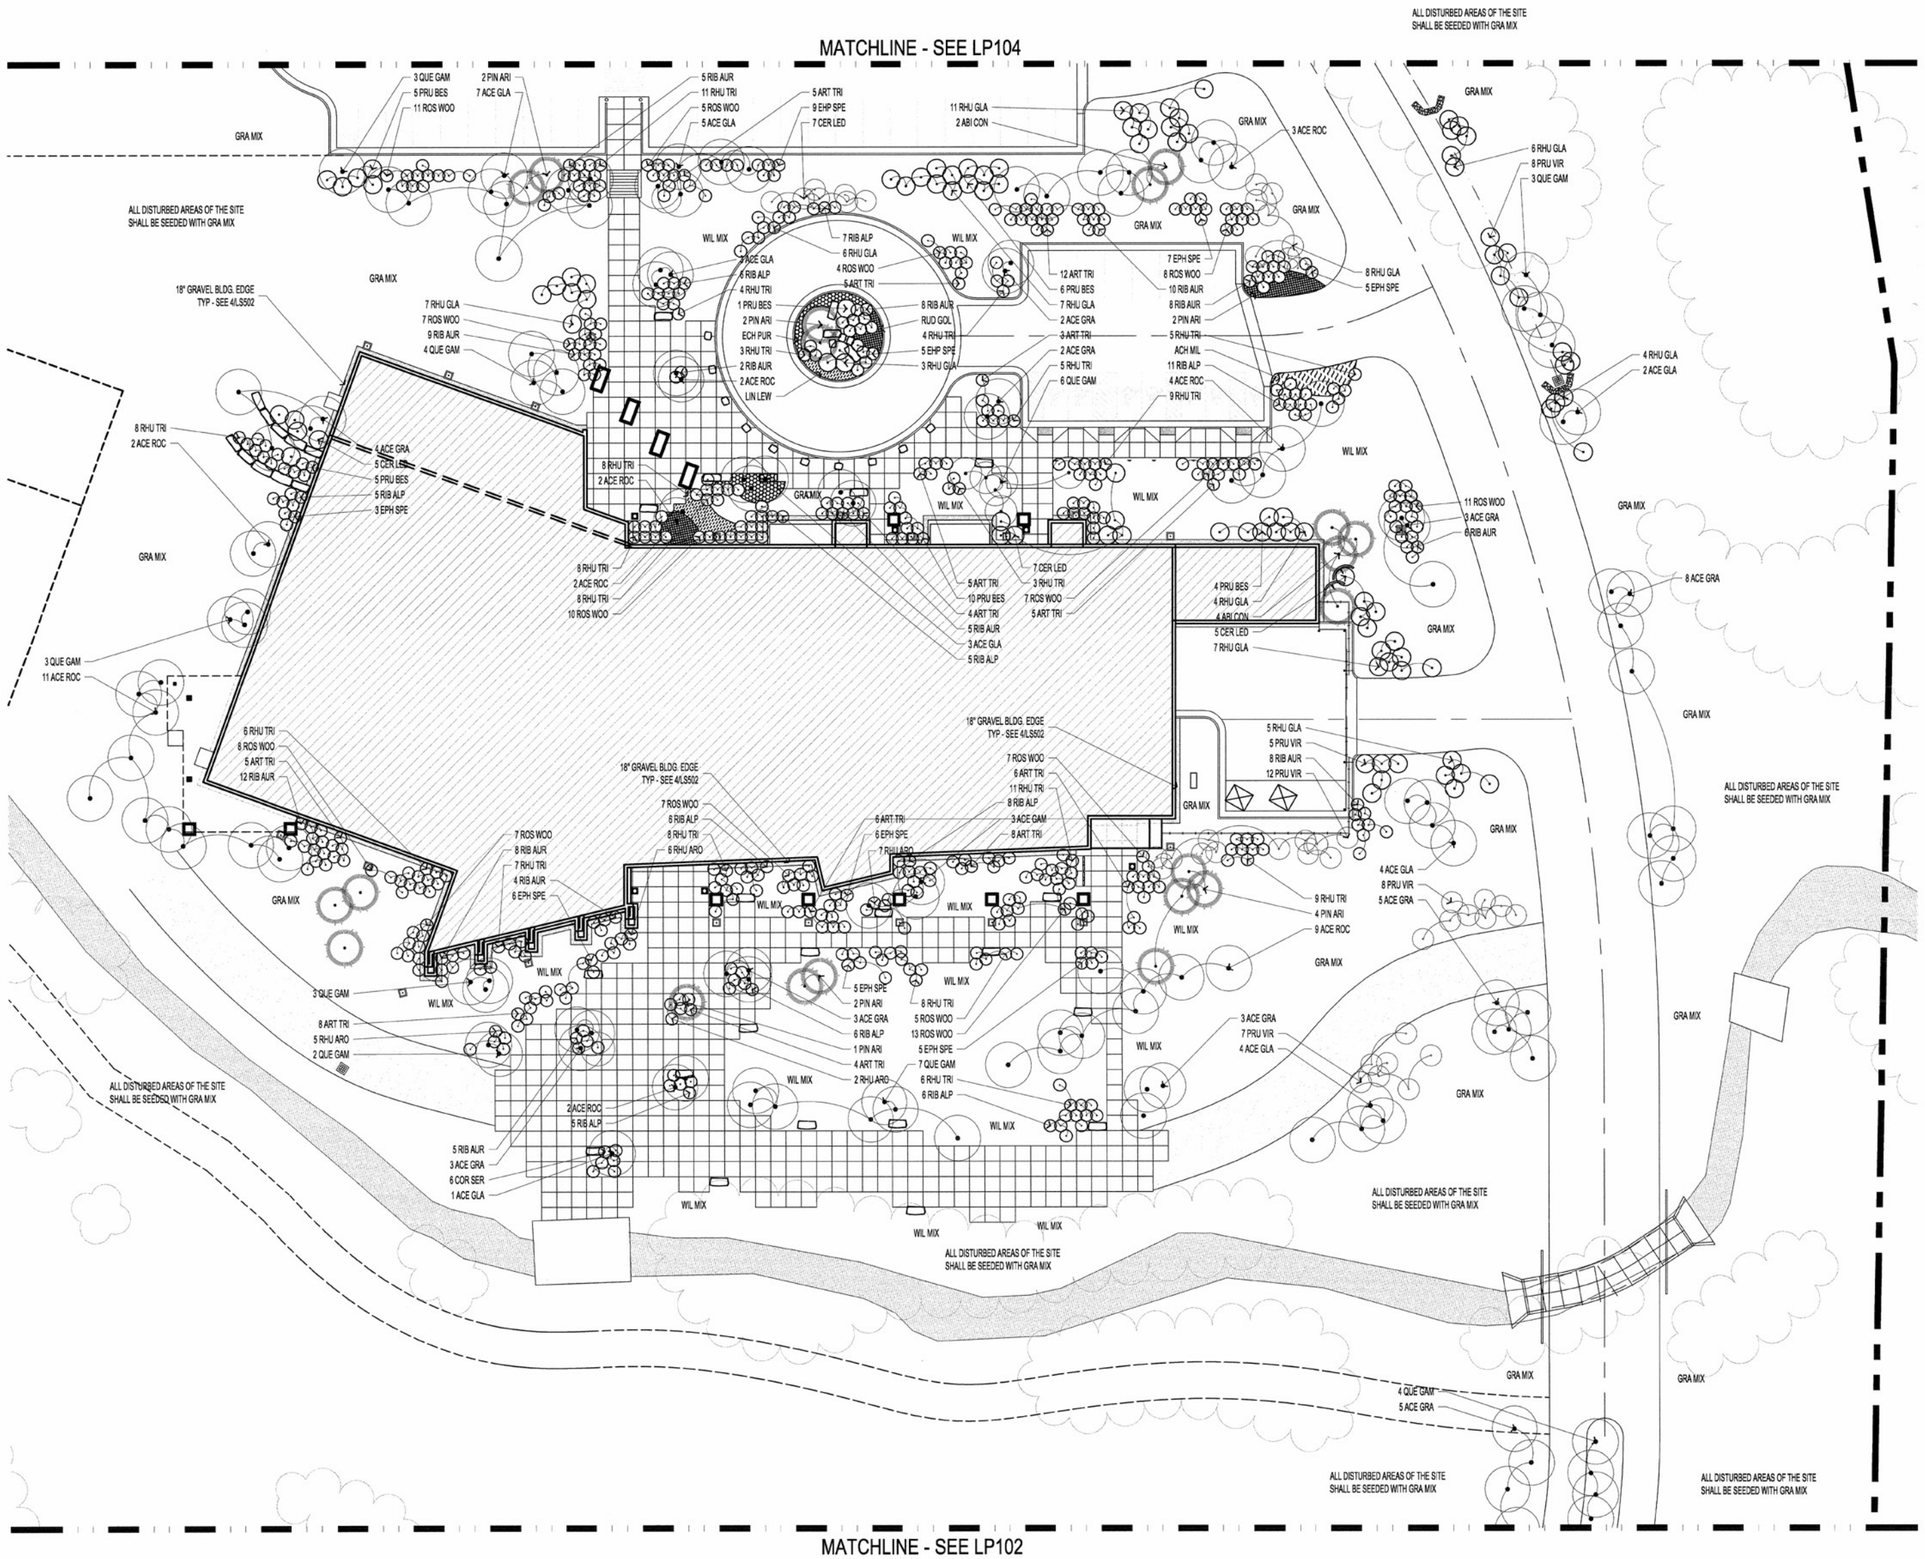

ENLARGED PLANTING PLAN 1 LP103
1" = 20'-0"

NORTH

SCALE: 1" = 20'-0"
0 10' 20' 30' 40'
GRAPHIC SCALE

State of Utah
Department of Administrative Services
Division of Facilities Construction & Management
4110 State Office Building
Salt Lake City, Utah 84114
Phone: (801) 538 - 3018
Fax: (801) 538 - 3267
www.dfcm.utah.gov

GILLIES STRANSKY BREMS SMITH
ARCHITECTURE | LANDSCAPE ARCHITECTURE | PLANNING | INTERIOR DESIGN
375 West 200 South Suite 100
Salt Lake City
Utah 84101
Tel 801.521.8600
Fax 801.521.7913
GSBS-PC.COM

BID PACKAGE 6

BUILDING NAME:
PROPERTY # 9458
UVSC
WASATCH CAMPUS
FIRST BUILDING

PROJECT TITLE:
UVSC
WASATCH CAMPUS
FIRST BUILDING
AND SITE
DEVELOPMENT

MARK	DATE	DESCRIPTION

ISSUE TYPE:

ISSUE DATE: 2/28/03

DFCM PROJECT NO: 00269790
CAD PROJECT NO:
CAD DWG FILE:
DRAWN BY: JRB/SLH
CHK'D BY: JBJ
COPYRIGHT: STATE OF UTAH

SHEET TITLE
ENLARGED
PLANTING PLAN

SHEET NUMBER
LP 103

SHEET OF