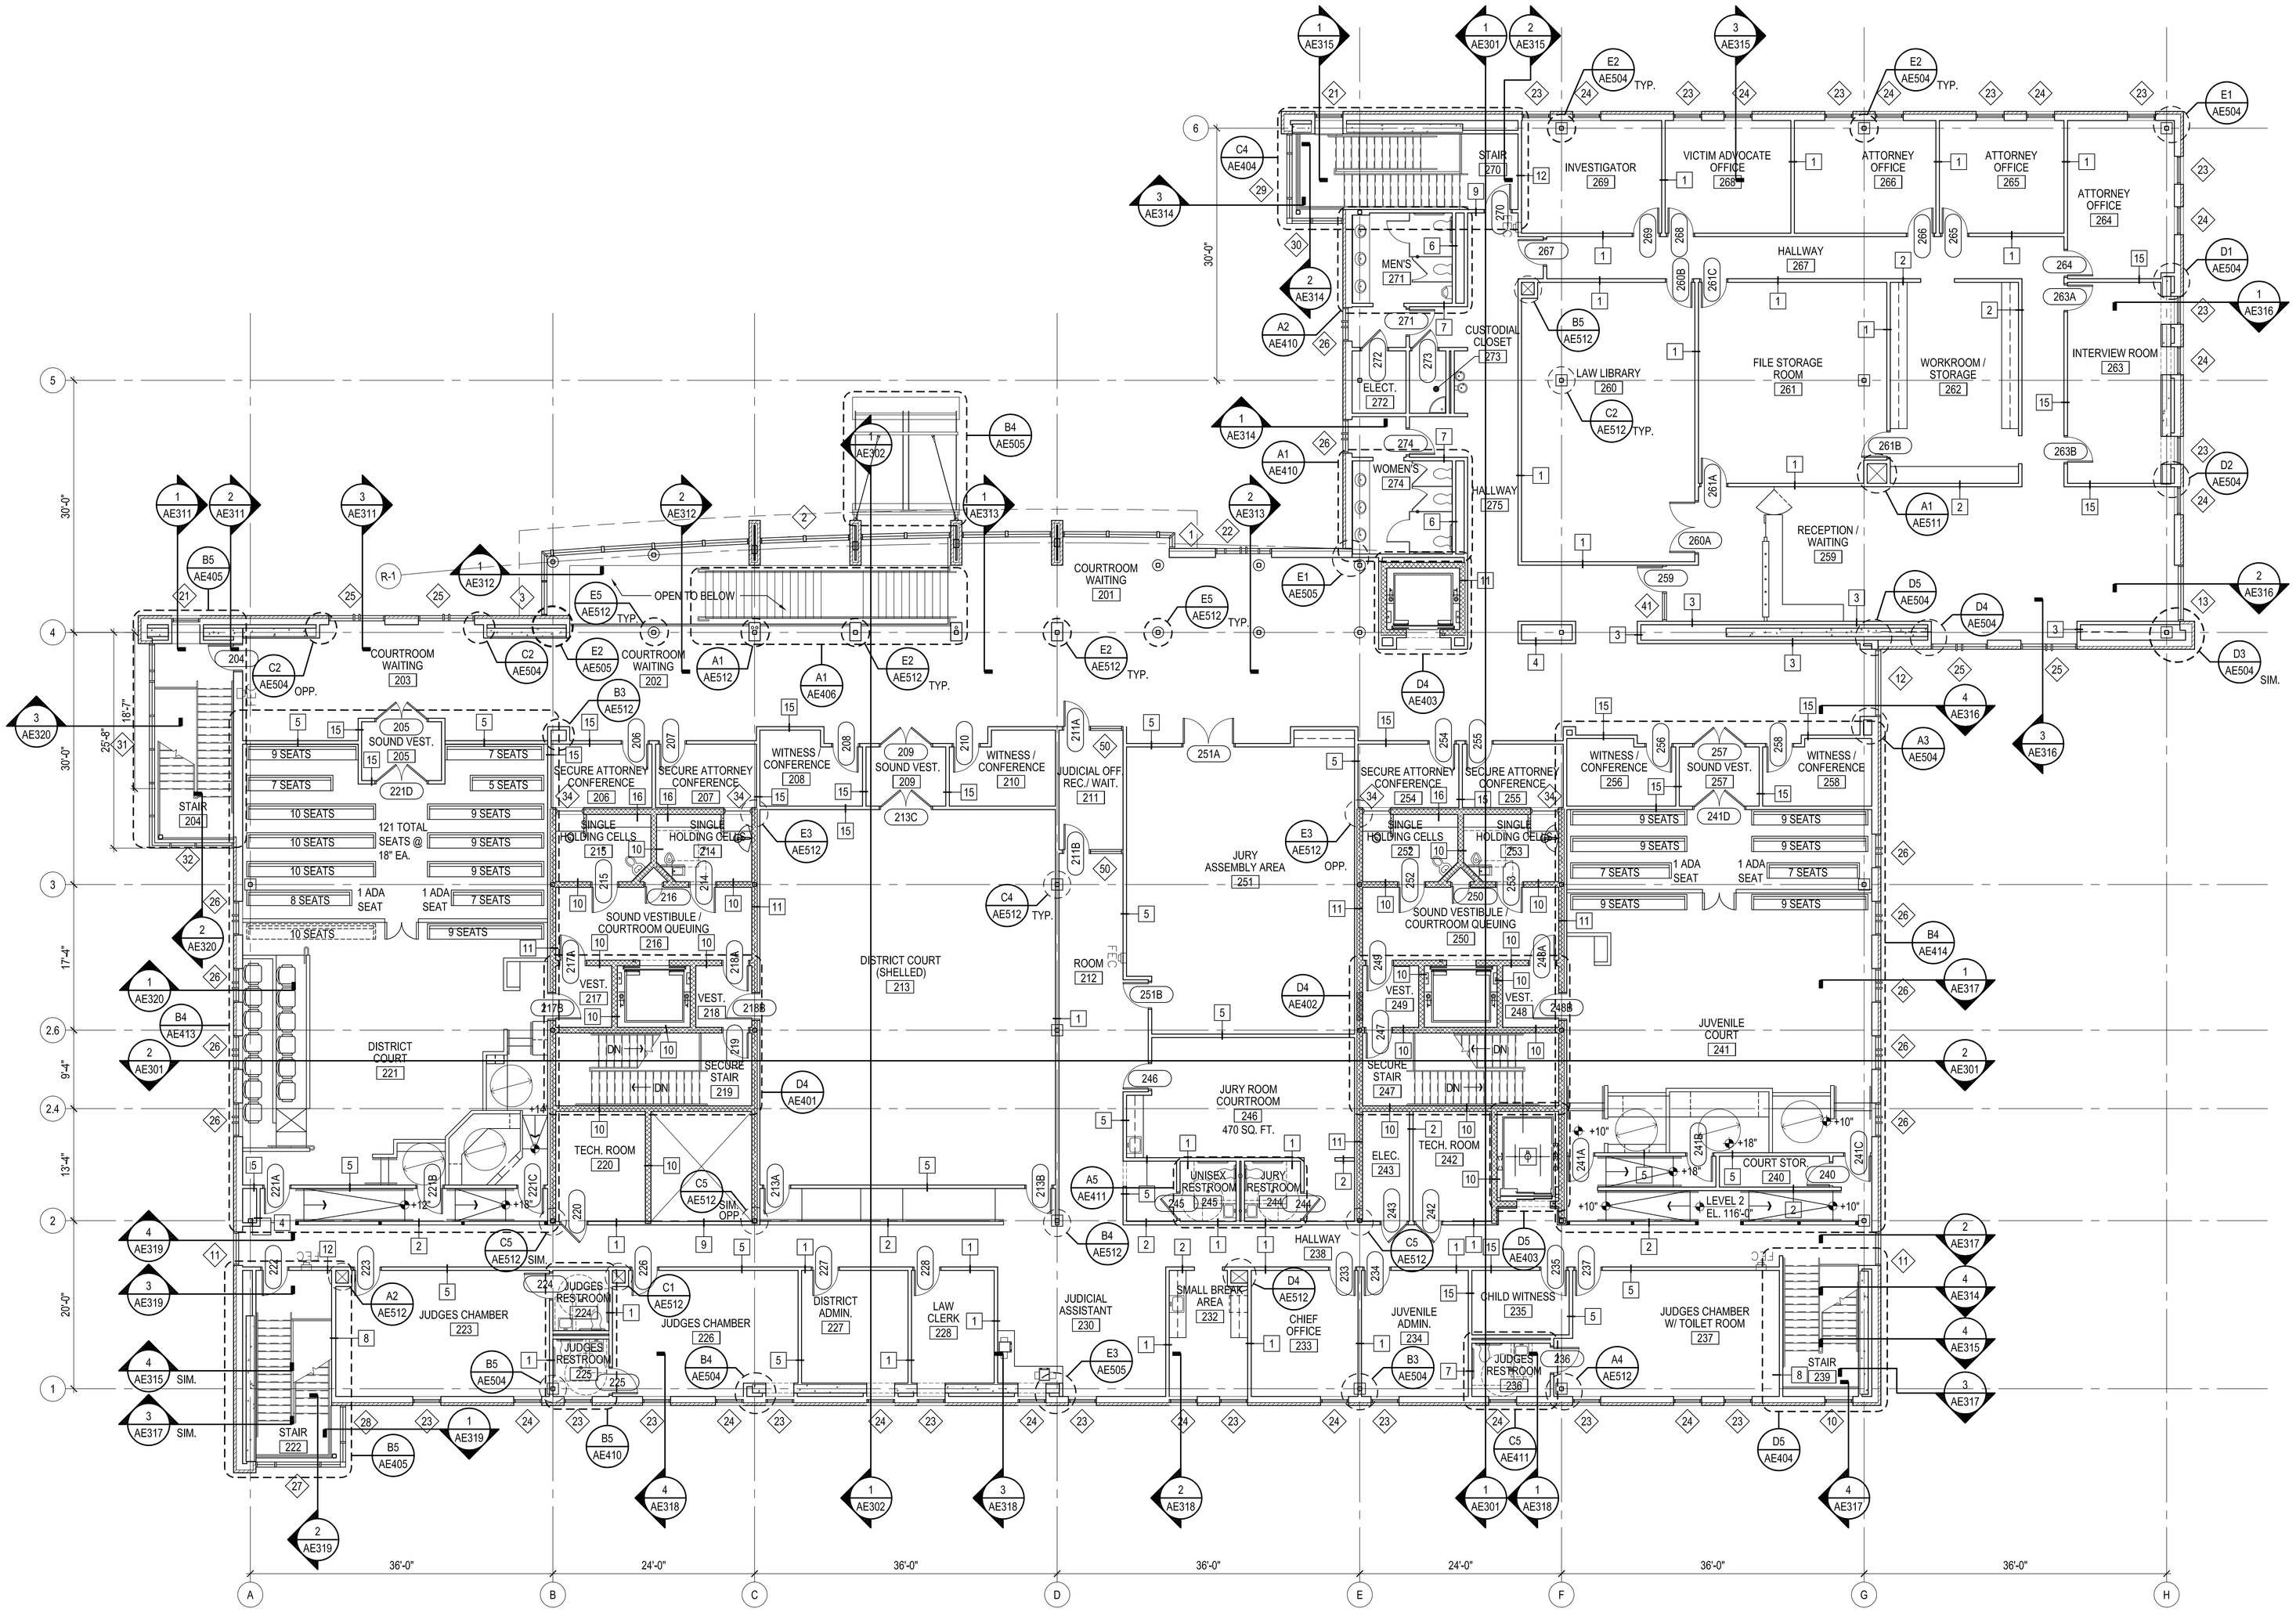

GENERAL NOTES

1. ALL CORRIDOR WALLS SHALL ALIGN. CHANGES IN WALL WIDTHS SHALL OCCUR INSIDE INDIVIDUAL SPACES. - I.E. OFFICES, CONFERENCE, STORAGE, ETC. 4

SECOND FLOOR PLAN

0 4' 8' 16'

SCALE: 1/8" = 1'-0"

KEY PLAN TITLE MARK

MHTN ARCHITECTS, INC.
420 East South Temple
Suite 100
Salt Lake City, Utah 84111
Telephone (801) 595-6700
Telefax (801) 595-6717
www.mhtn.com

TOOELE THIRD DISTRICT AND JUVENILE COURT BUILDING

100 SOUTH 100 EAST
TOOELE, UTAH
DFCM PROJECT NO. 04160150

SEAL

MHTN PROJECT NO. 2004577.00

DRAWN BY: X.X. CHECKED BY: X.X.

ISSUED:

NO.	DATE	DESCRIPTION
1	06.16.05	100% CONSTRUCTION DOCUMENTS

REVISIONS:

NO.	DATE	DESCRIPTION
1	06.28.05	ADDENDUM 1
2	07.01.05	ADDENDUM 2
3	07.05.05	ADDENDUM 3
4	08.05.05	DFCM COMMENTS/ ALTERNATES

SECOND FLOOR PLAN

100% CONSTRUCTION DOCUMENT SET

SHEET NUMBER

AE102

By: JoshV; Sep 15, 2005 - 9:56am
K:\Proj\2004577 Tooele Court\1 Drawings\AE102.dwg