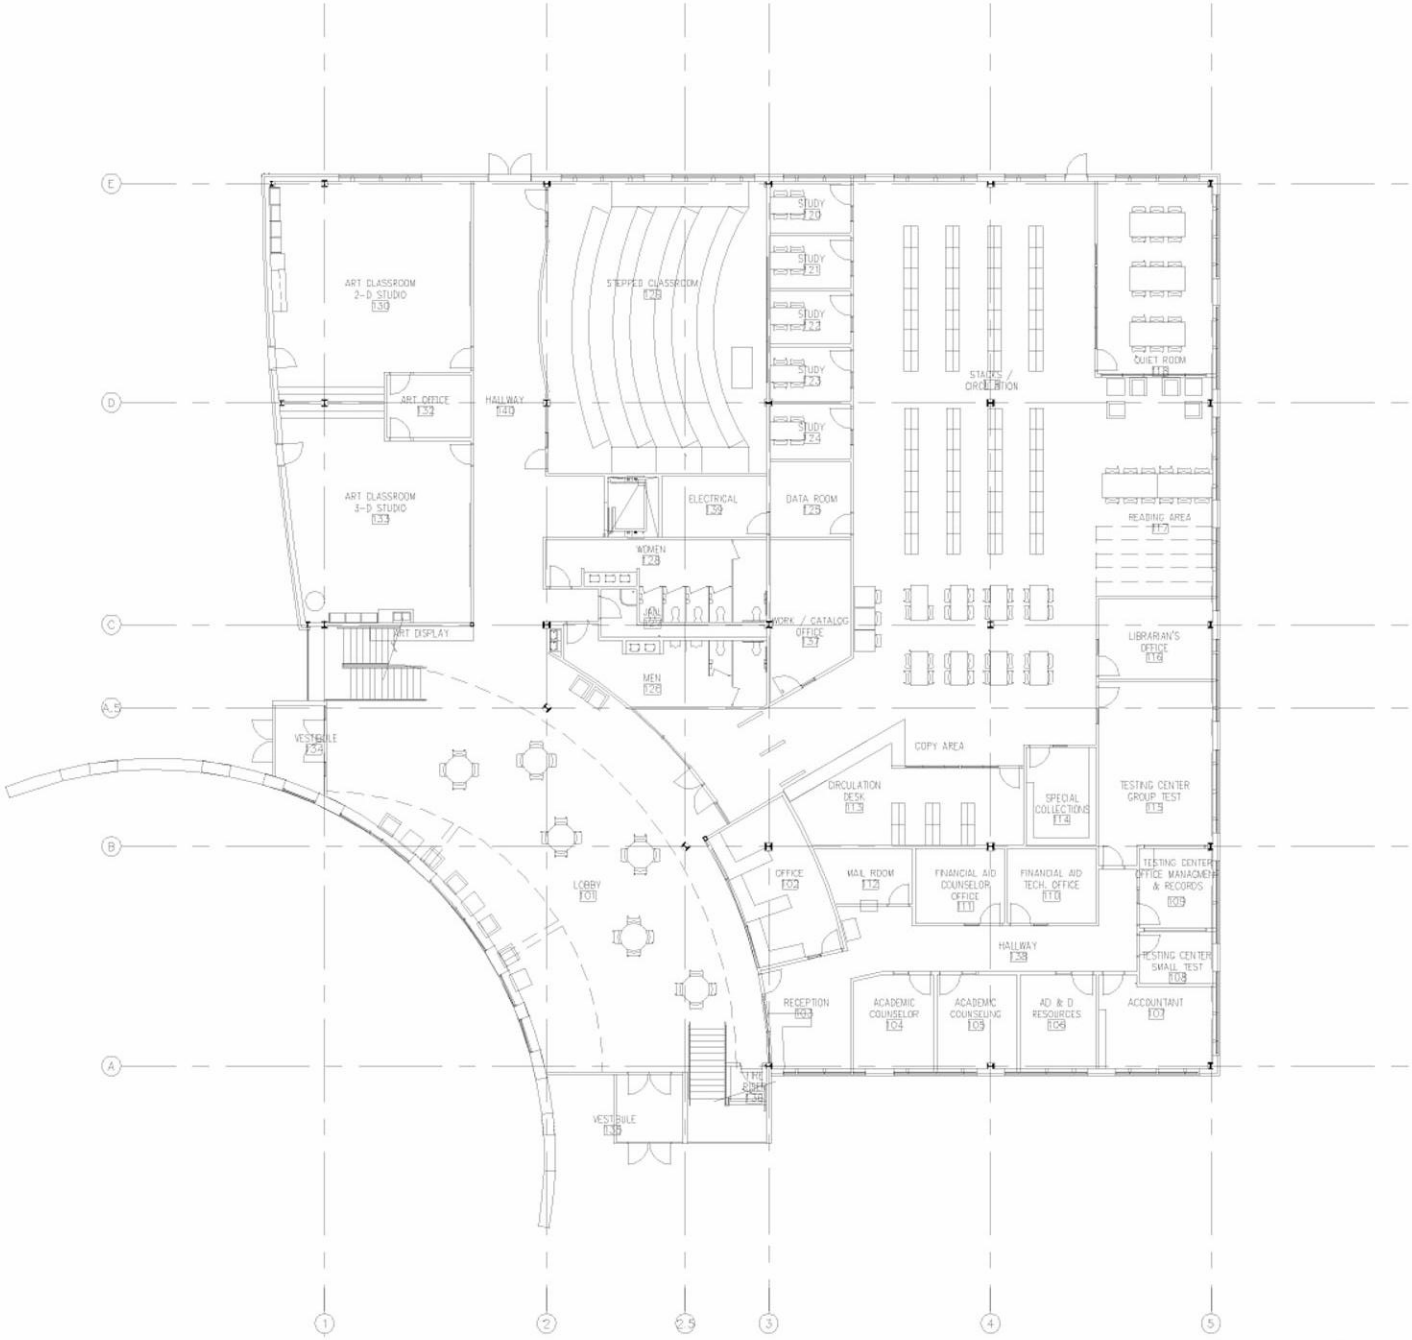

Level One Plan

College of Eastern Utah

San Juan Campus